

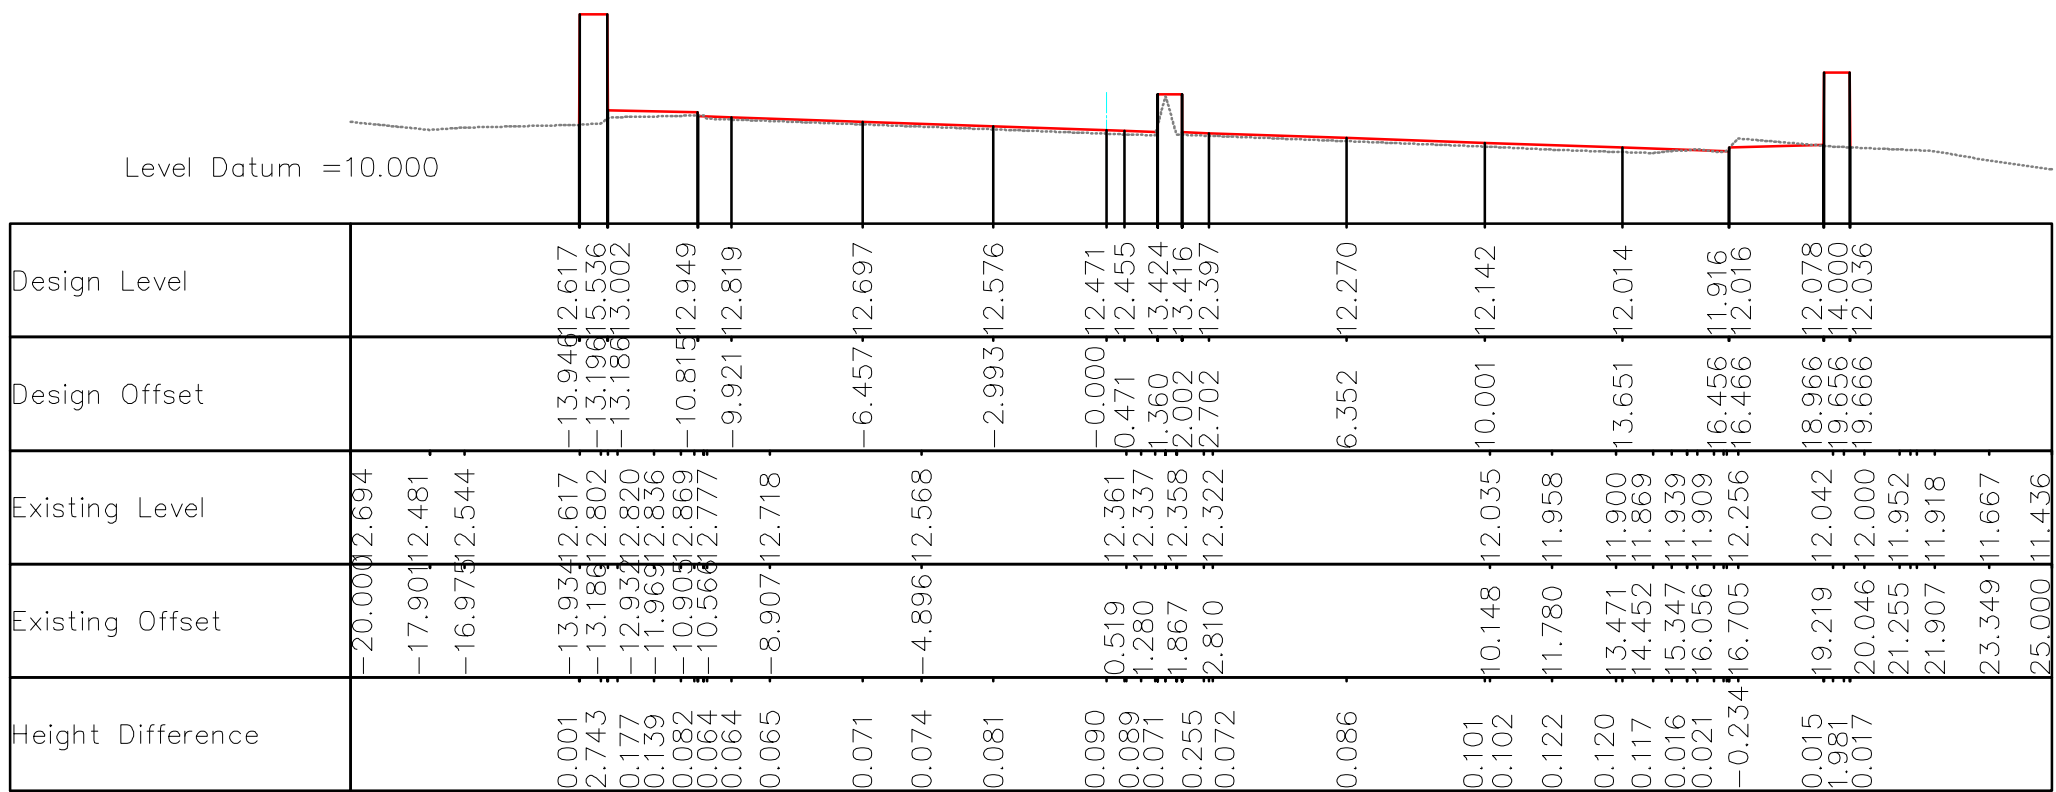
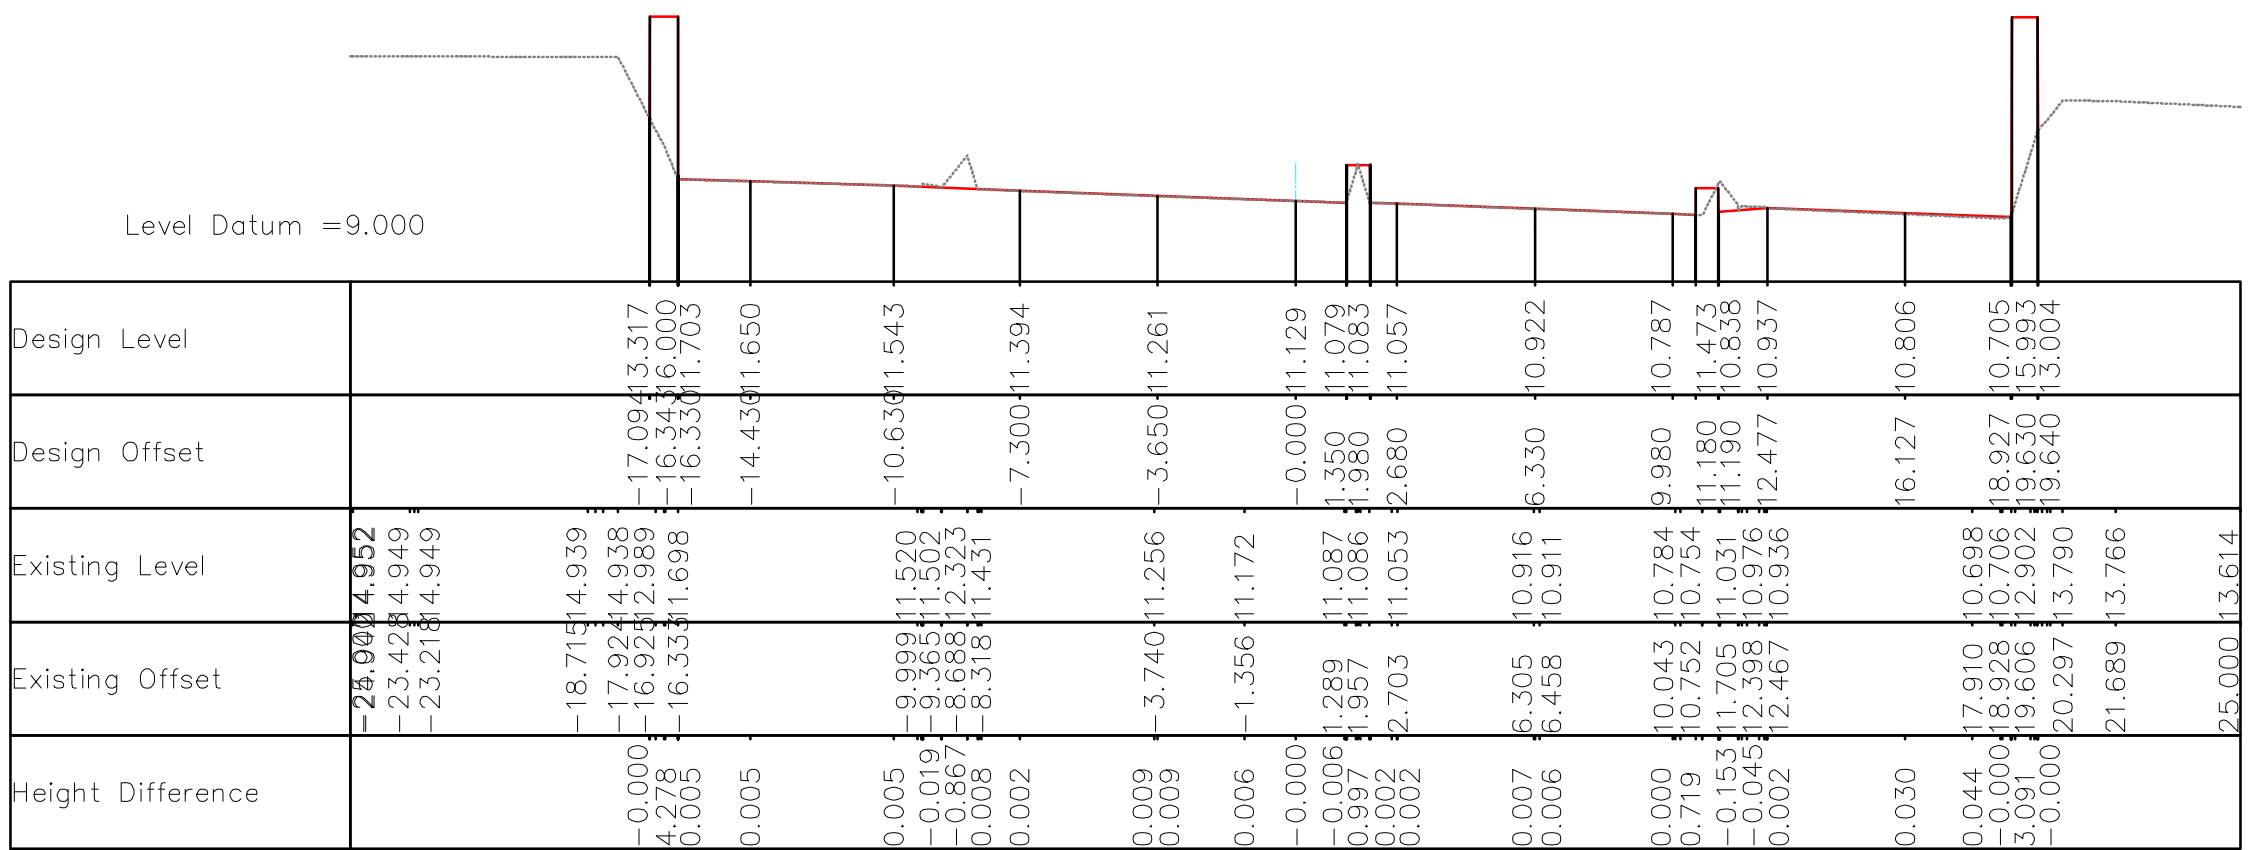
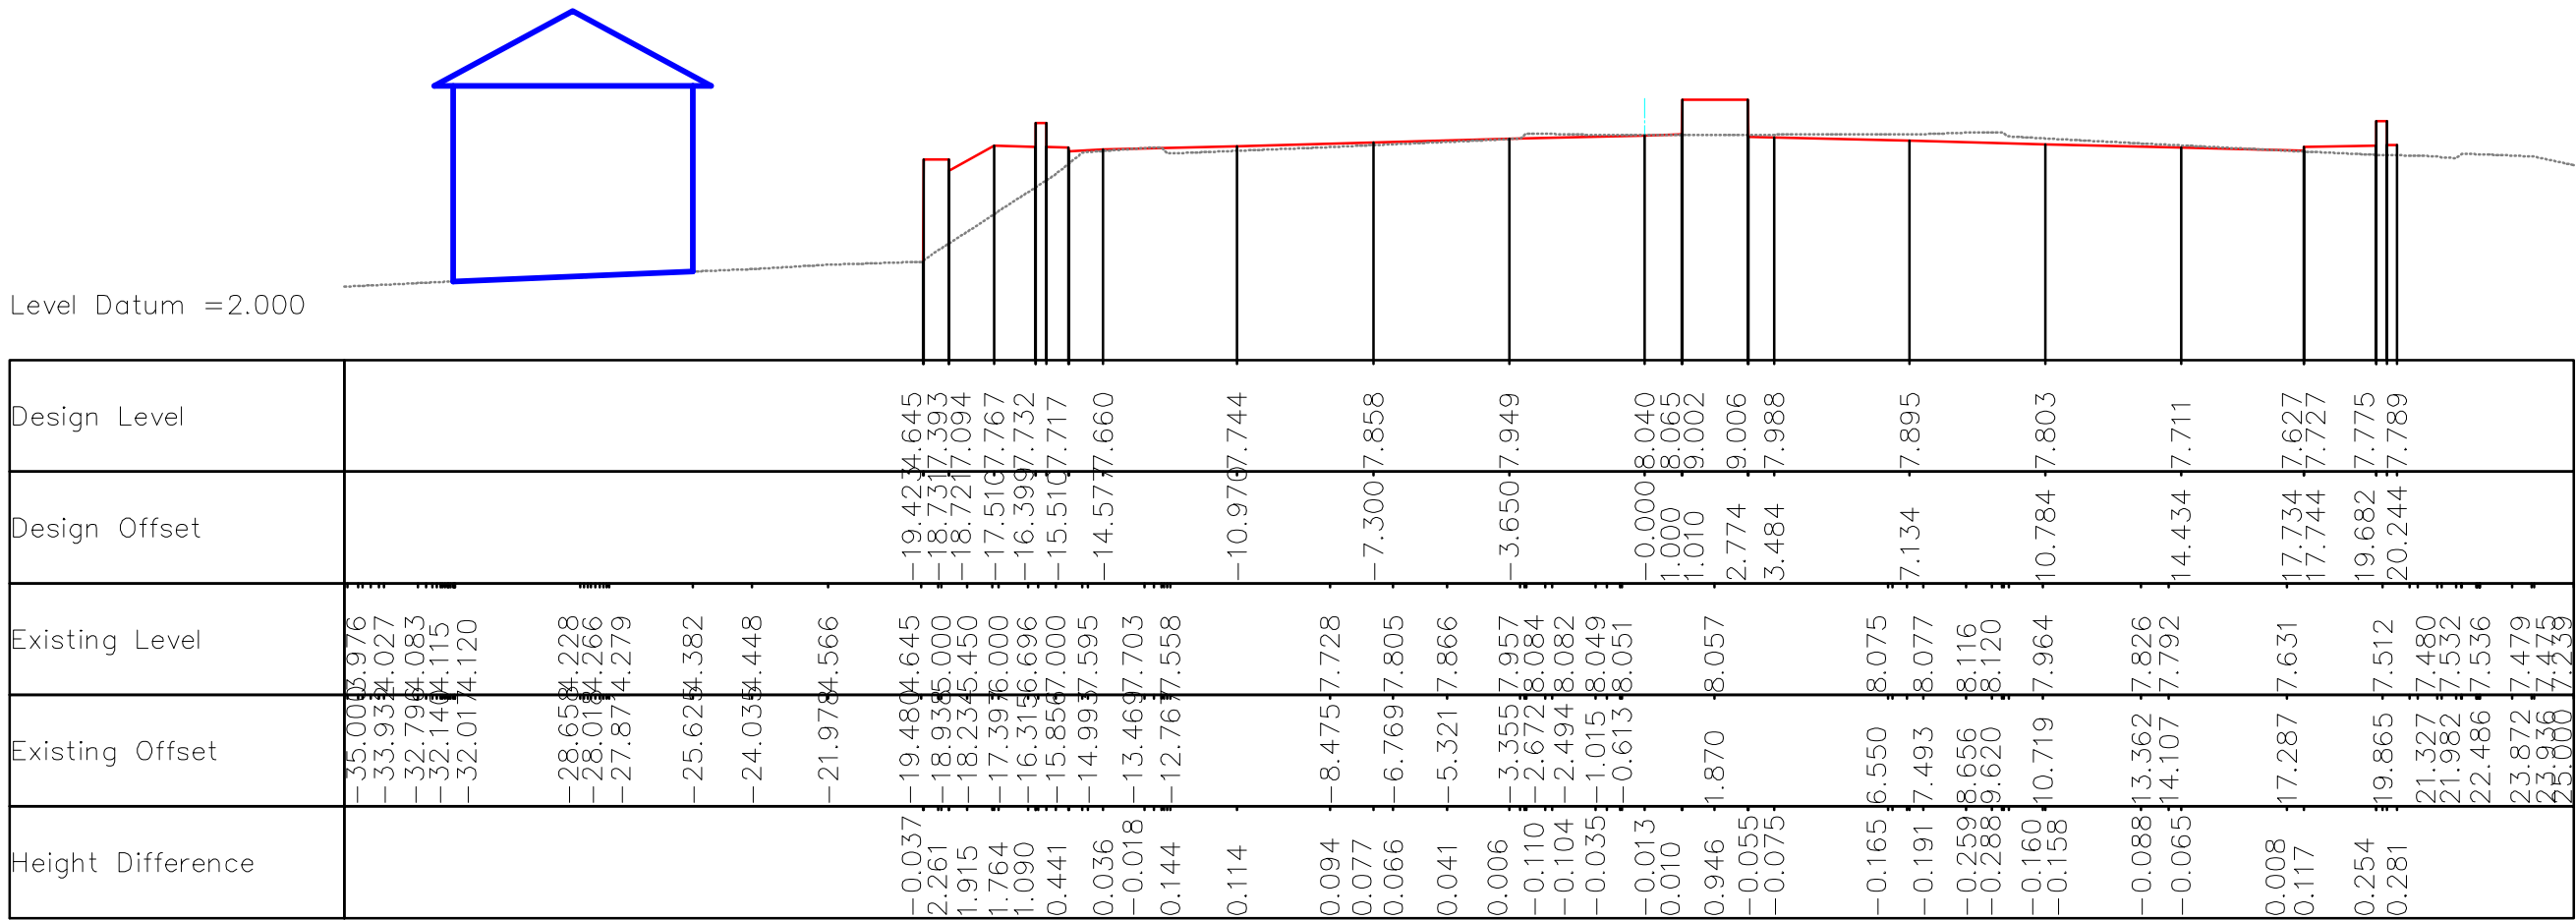


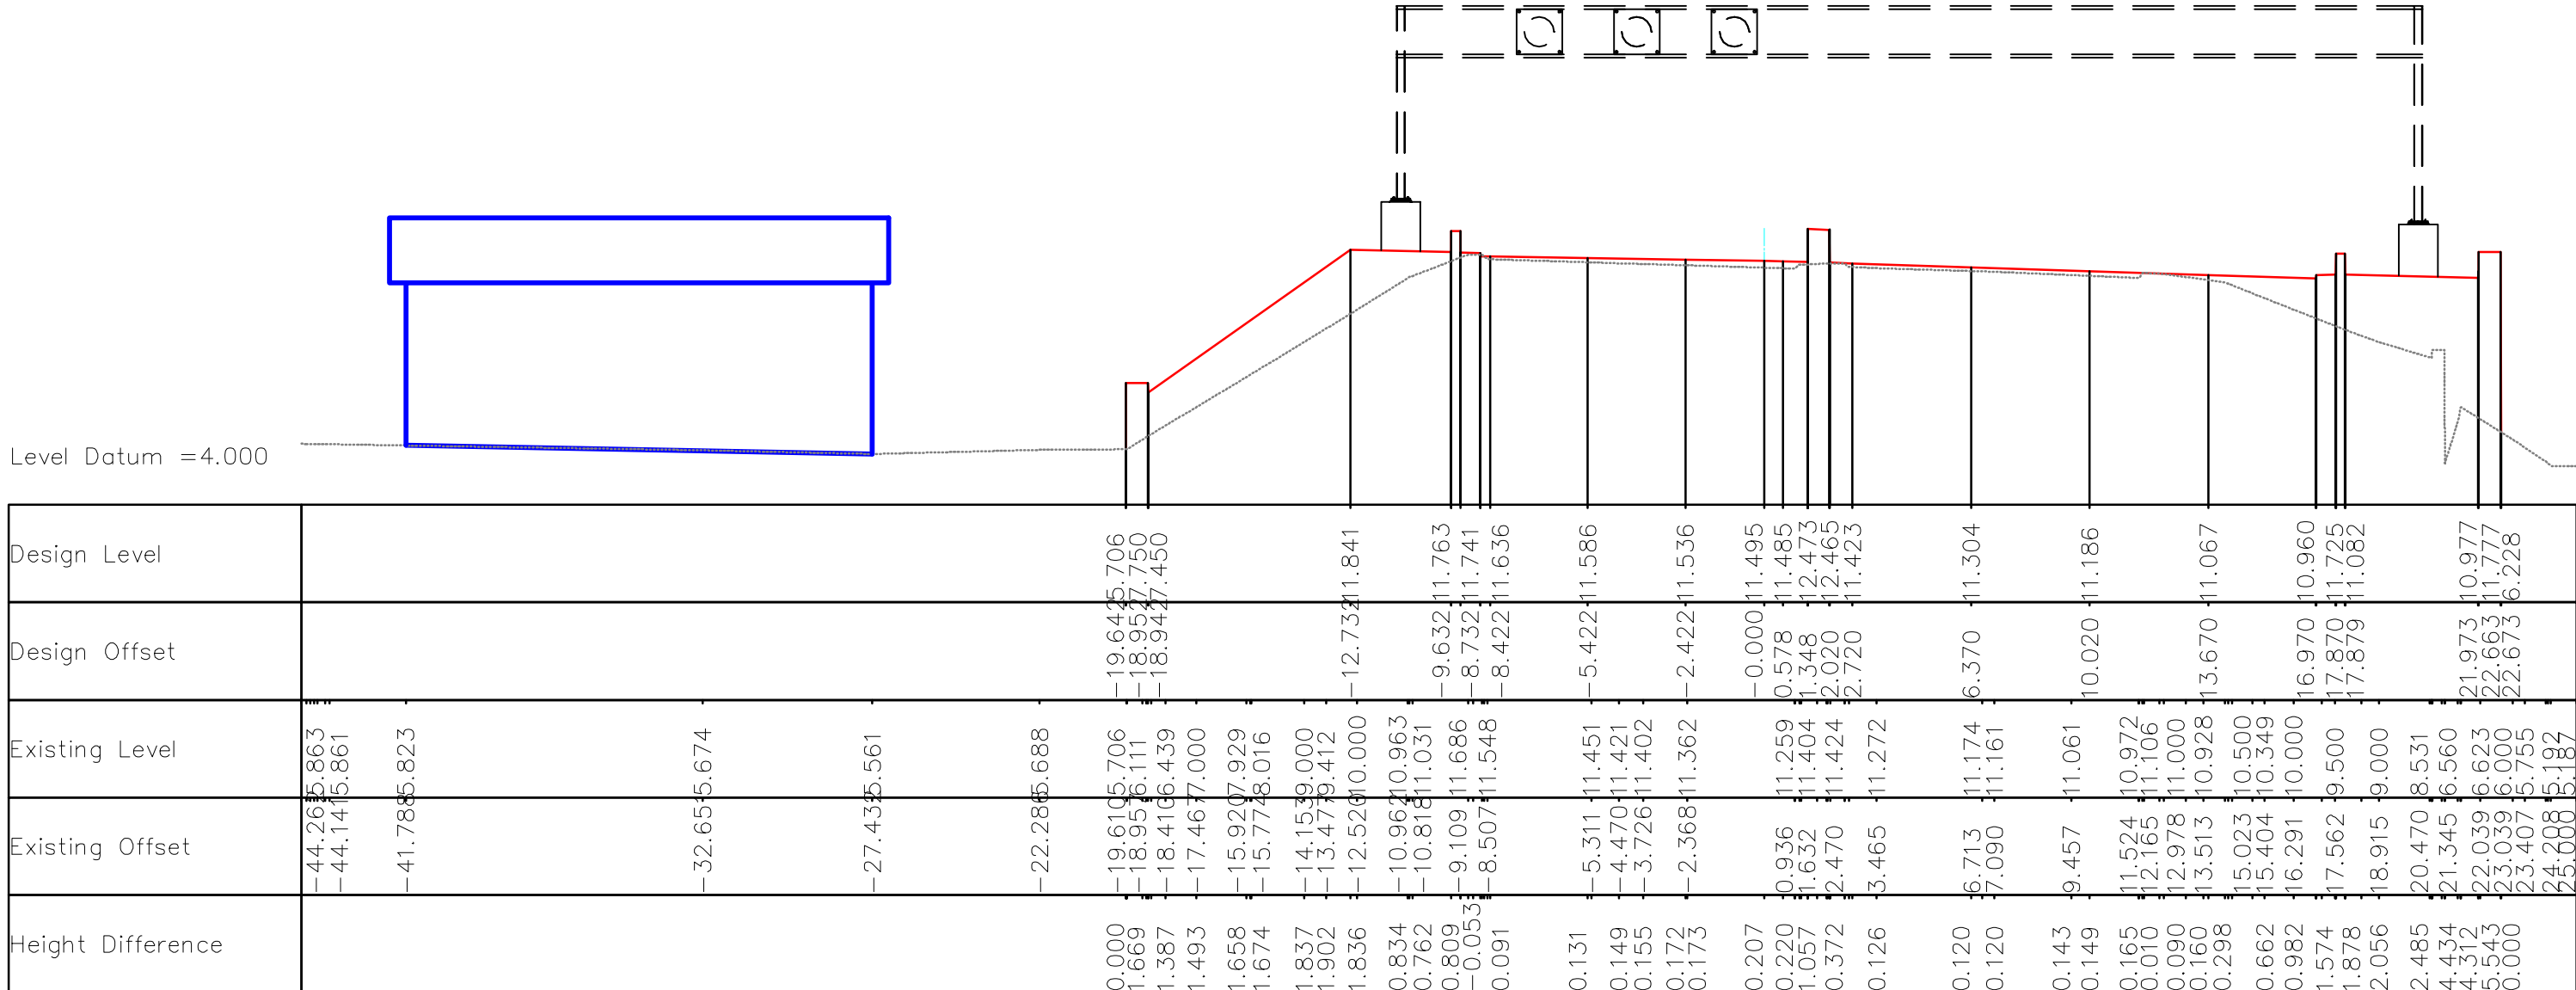

Notes

1. Outlines of existing buildings are indicative for information only.
2. The datum point for the sections are marked with a broken cyan line for ease of identification.
3. The dimensions of retaining walls and safety barriers are subject to confirmation at detailed design stage.

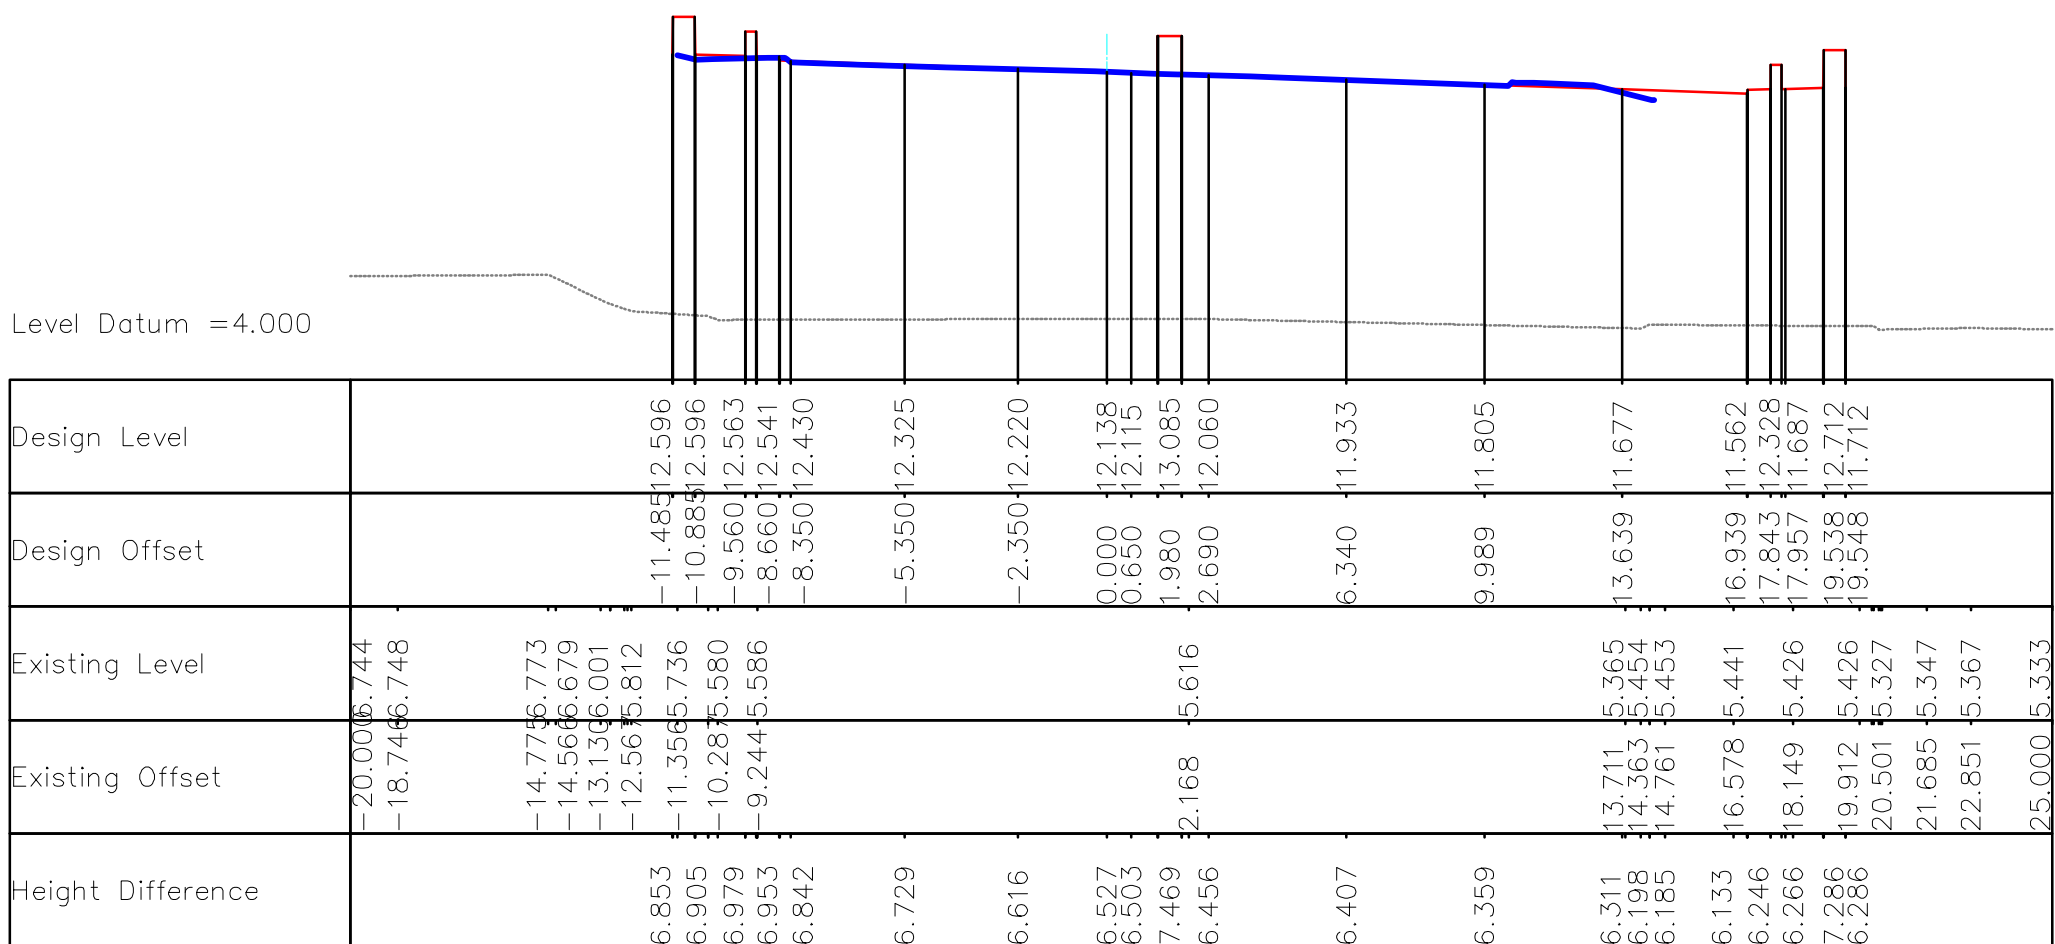


OPTION C SECTIONS 1-5


SCALE:

1:5000 Horz, 1:1000 Vert © A1
1:10000 Horz, 1:2000 Vert © A3


				NOTES				Purpose of Issue		Project Title		Drawing Title		Designed		Checked		Approved		Date		URS Infrastructure & Environment UK Limited	
								DRAFT		York Street Interchange		Option A Sections 1-5 Sheet 1of 6		URS Internal Project No. 47037827 / S105296				JMCB					
								Client						URS Internal Project No. 47037827 / S105296								T: +44 (0)28 9070 5111 F: +44 (0)28 9079 9851 www.ursglobal.com	
														As Shown								Drawing Number S105296-R-SK-C-201	
														This document has been prepared in accordance with the scope of URS' appointment with its client and is subject to the terms of that appointment. URS accepts no liability for any use of this document other than by its client and only for the purposes for which it was prepared and provided. Only written dimensions shall be used. © URS Infrastructure & Environment UK Limited								Rev A	

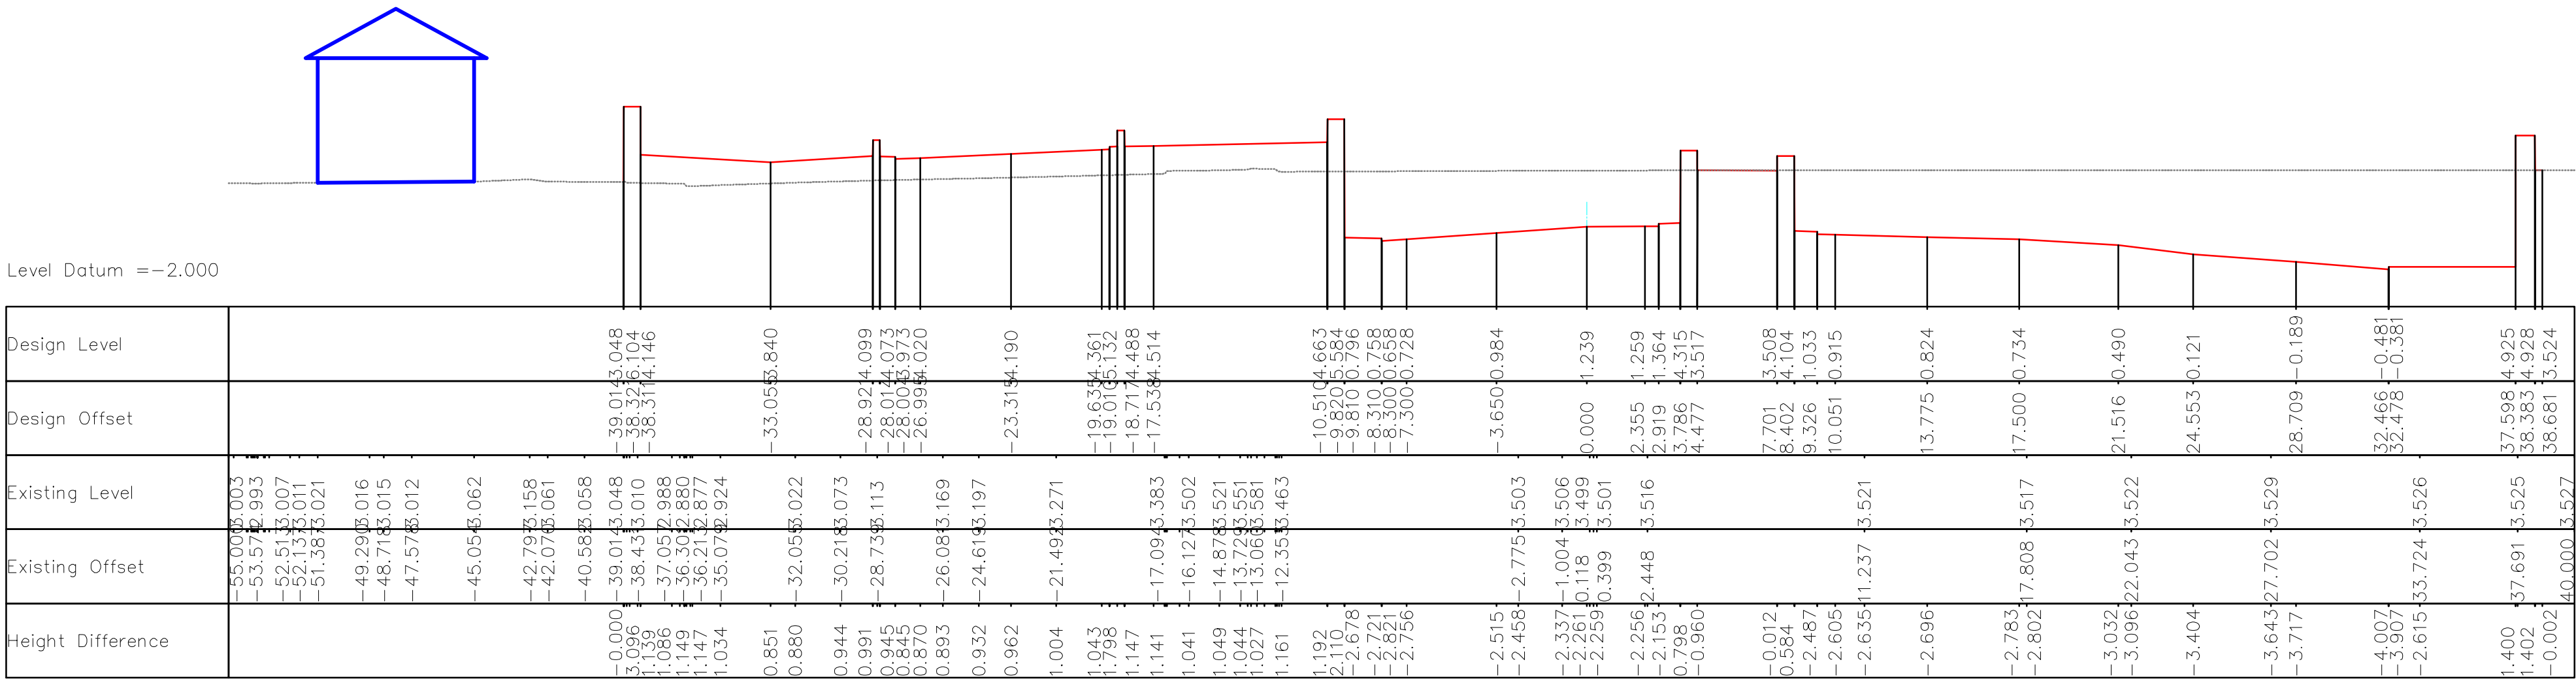


Section 6.
Link B - Chainage = 380.000

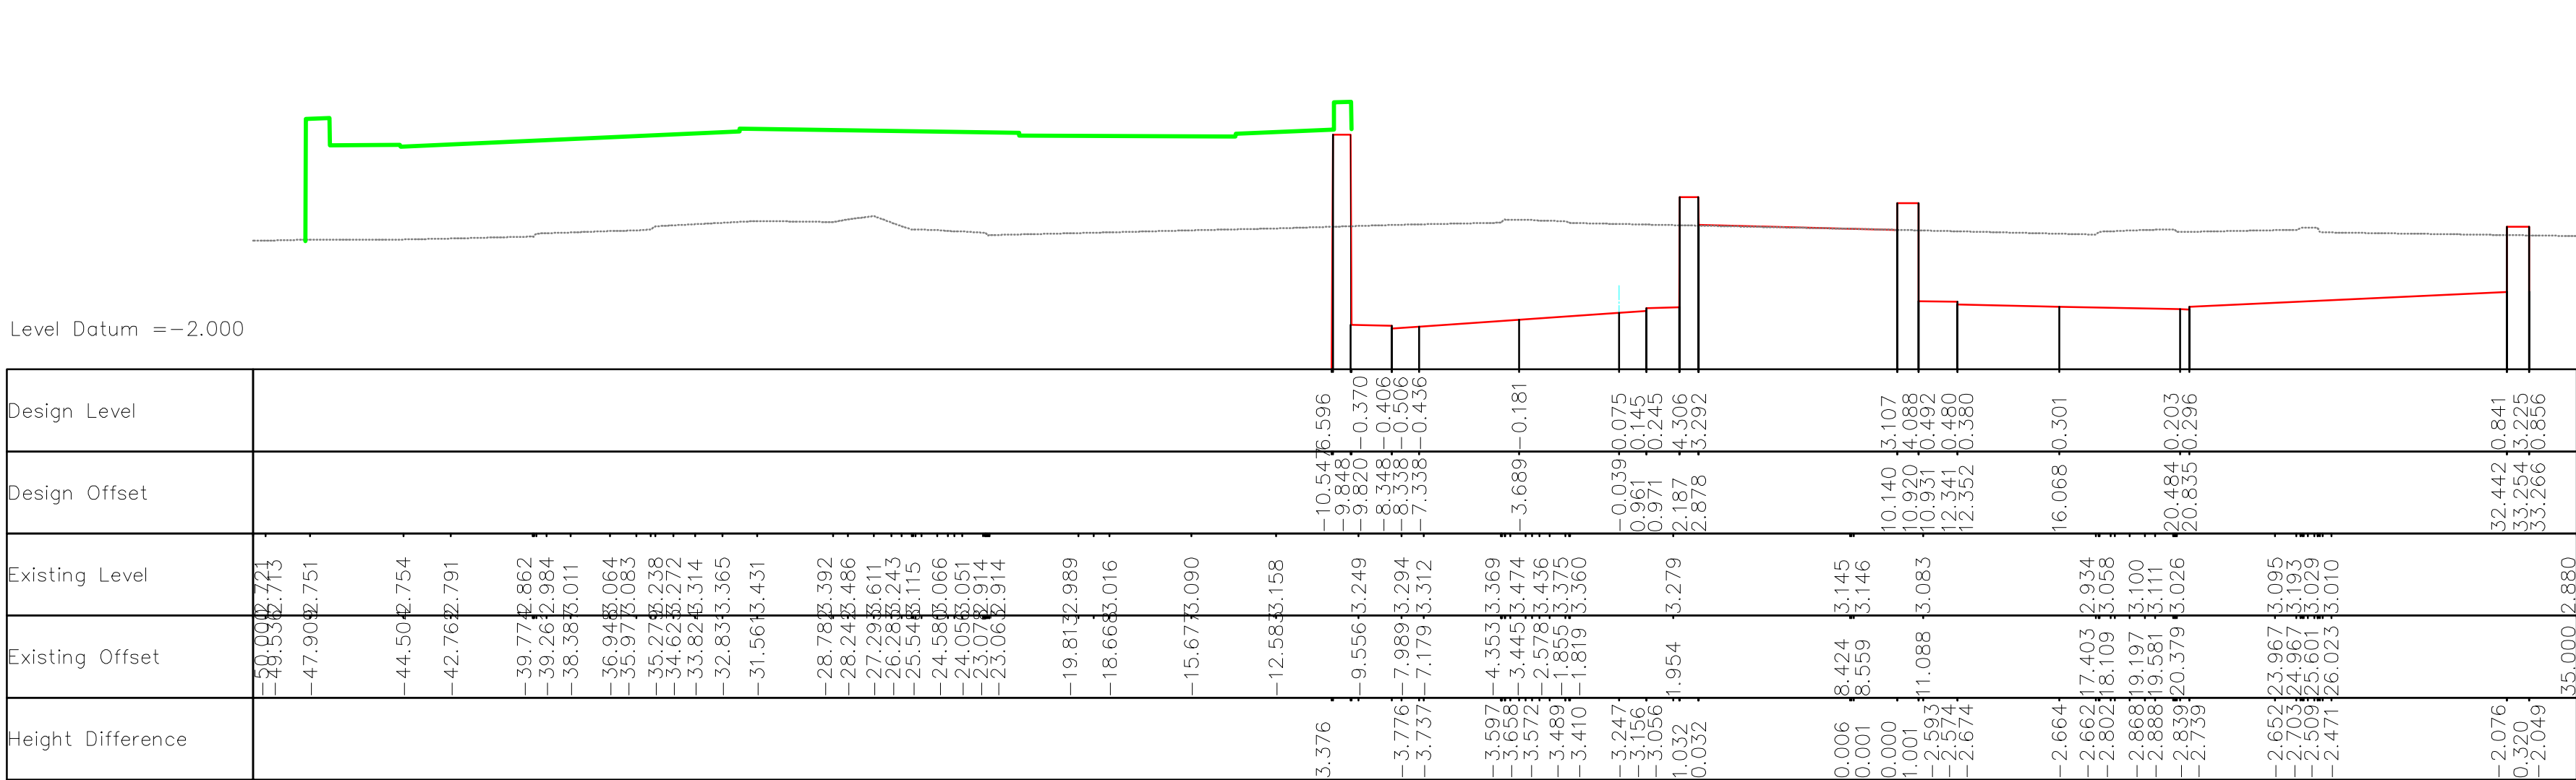


Section 7.
Link B - Chainage = 482.667

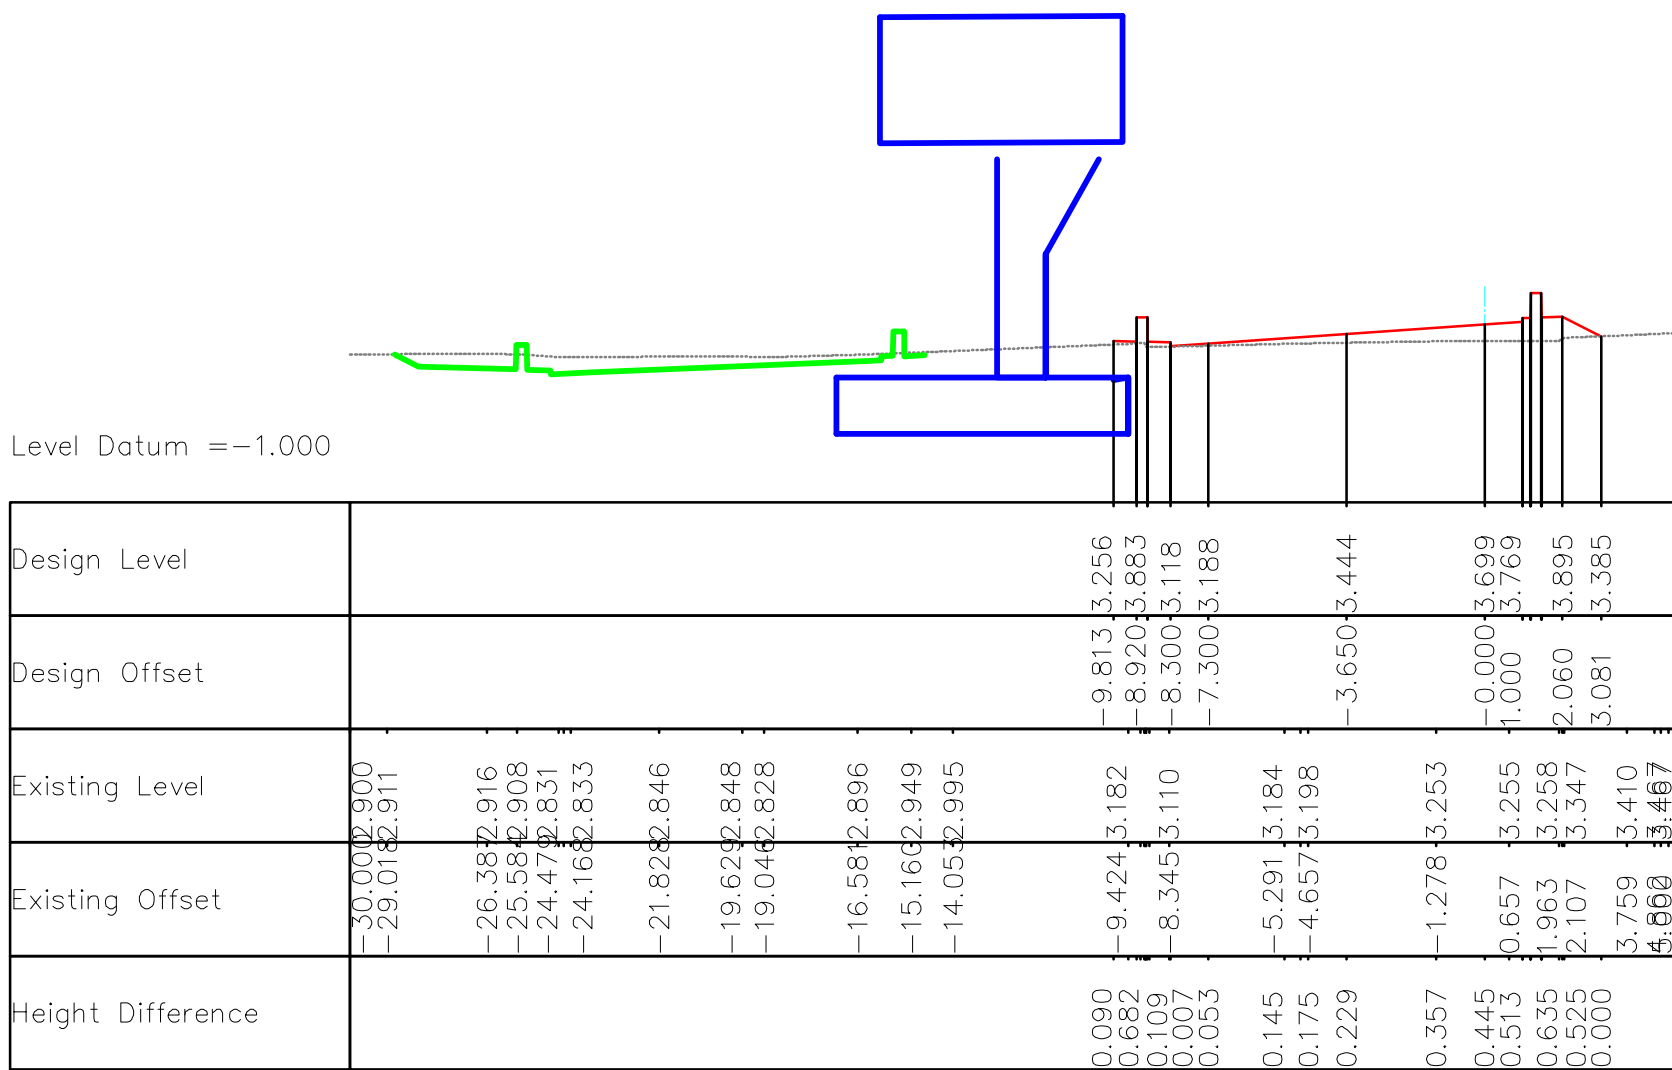

Section 9.
Link B - Chainage = 570.017

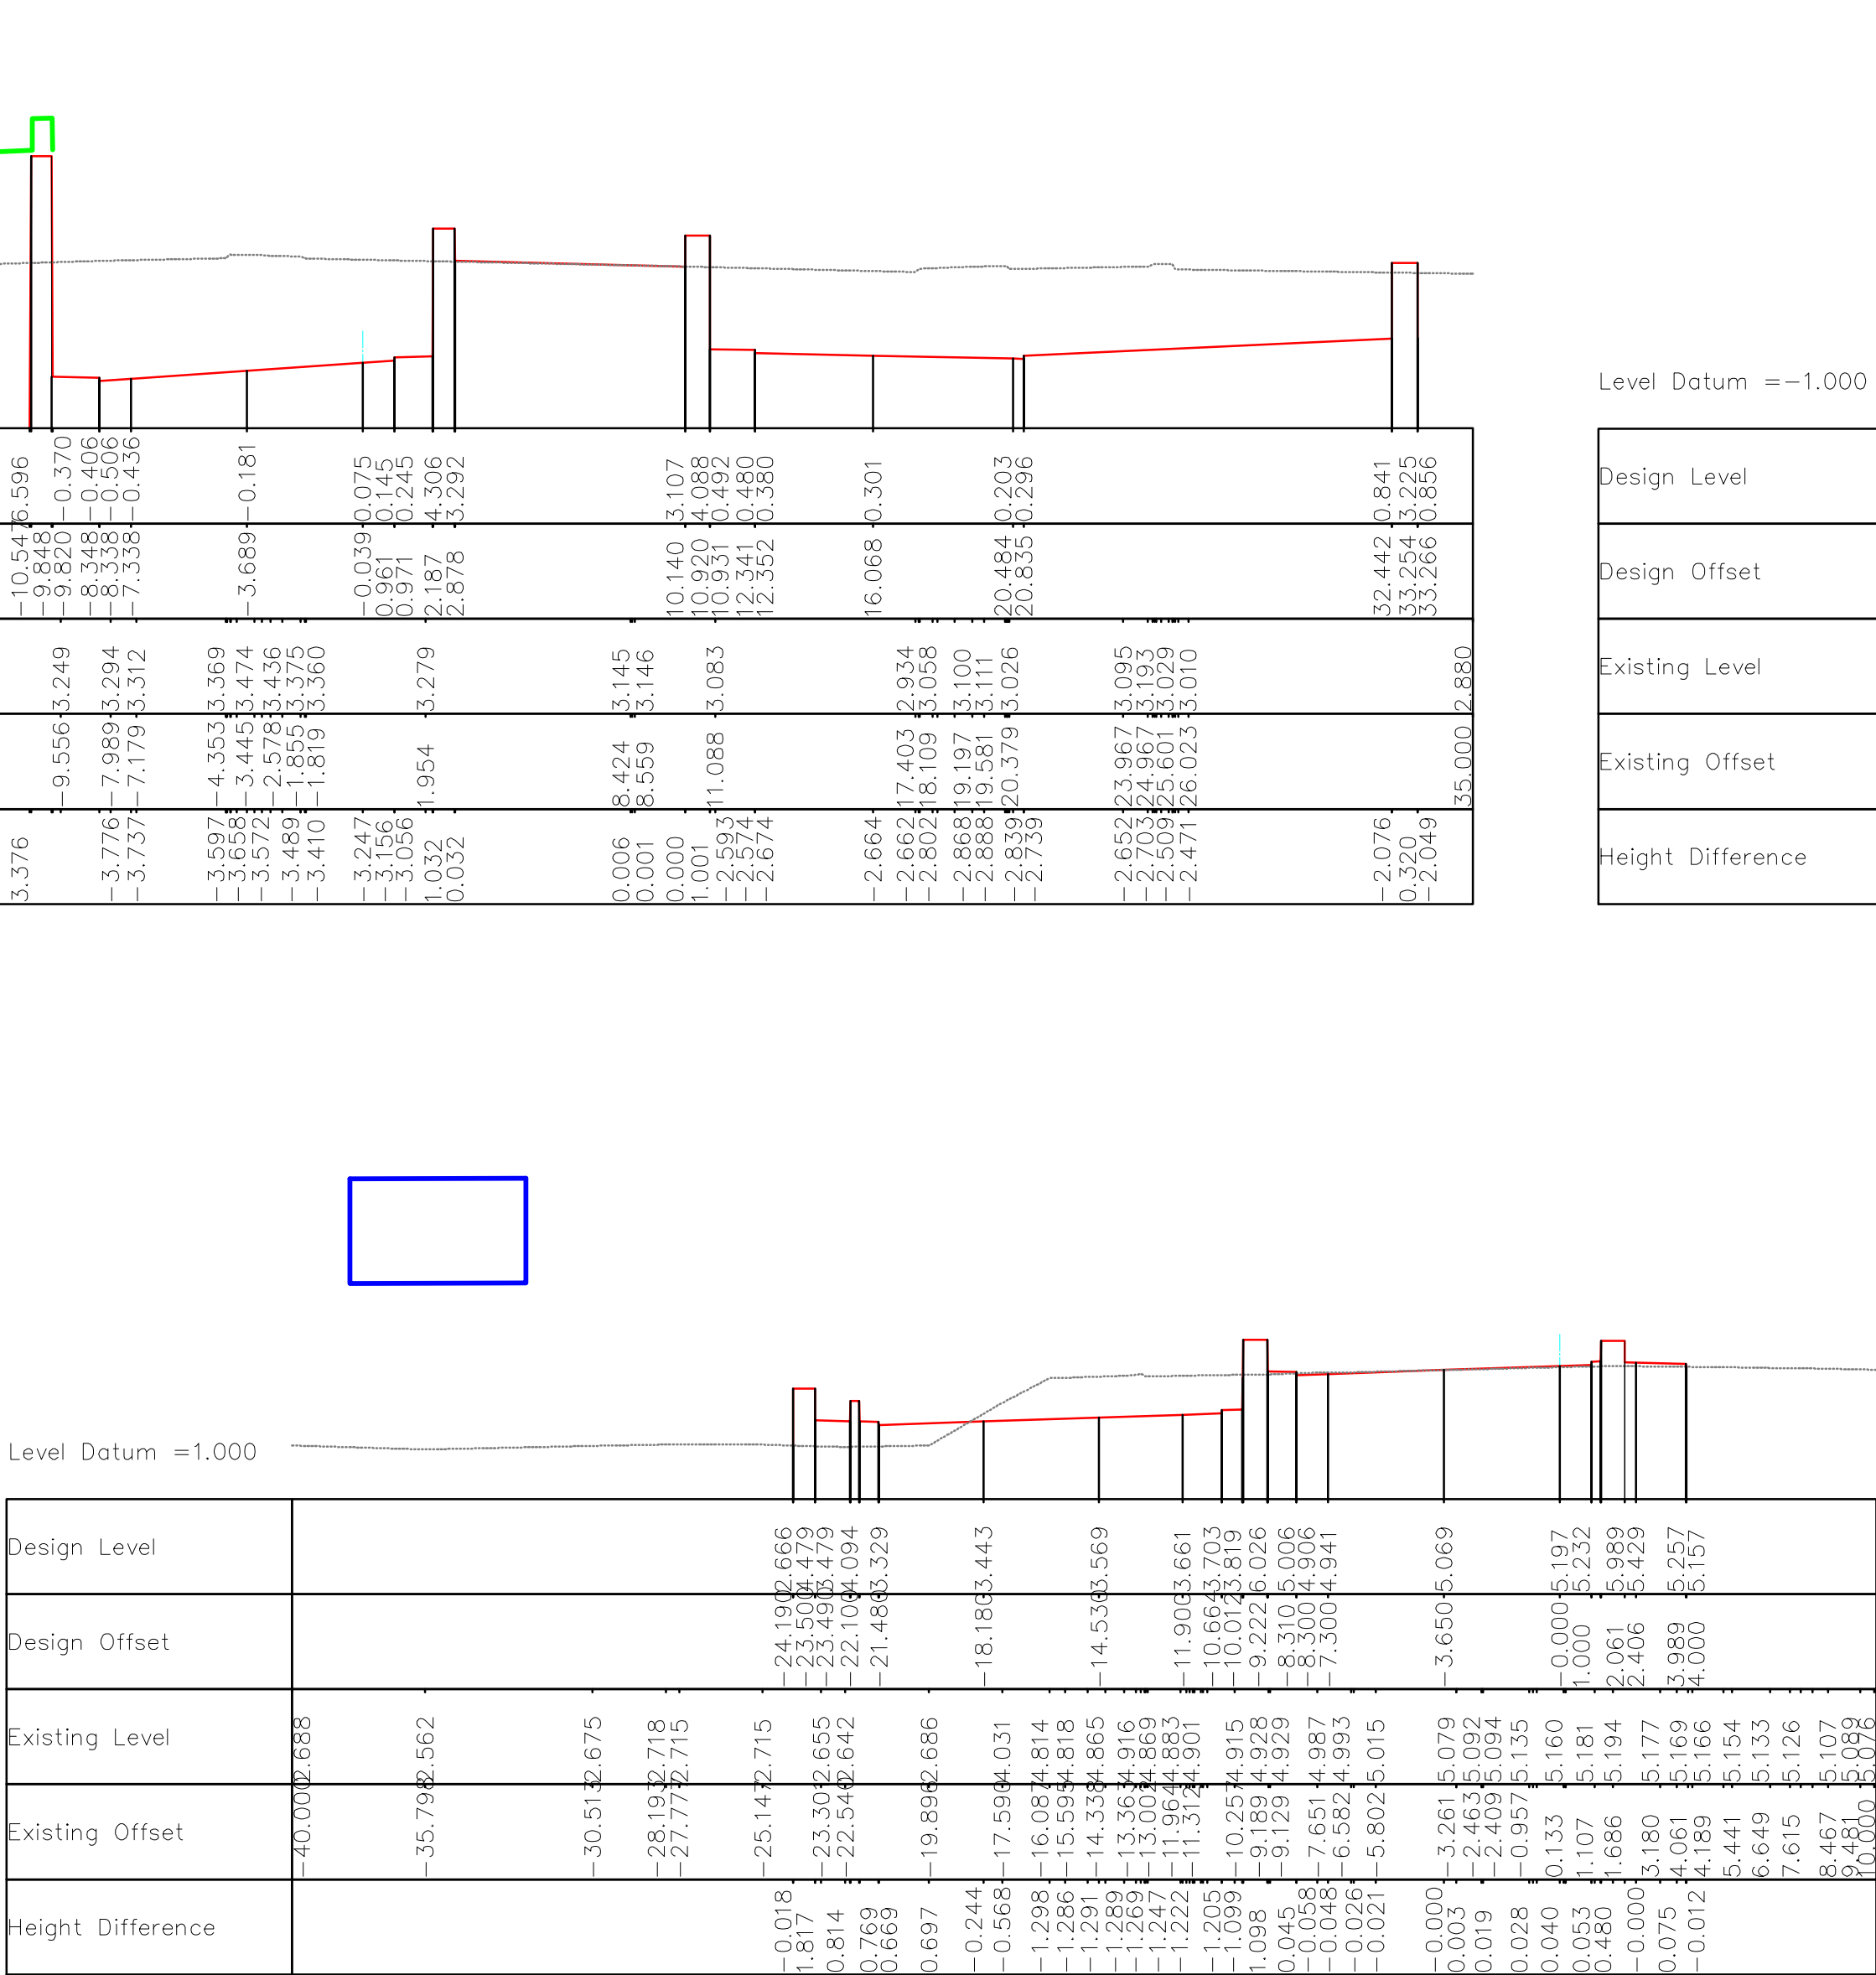

Section 10.
Link B - Chainage = 640.000

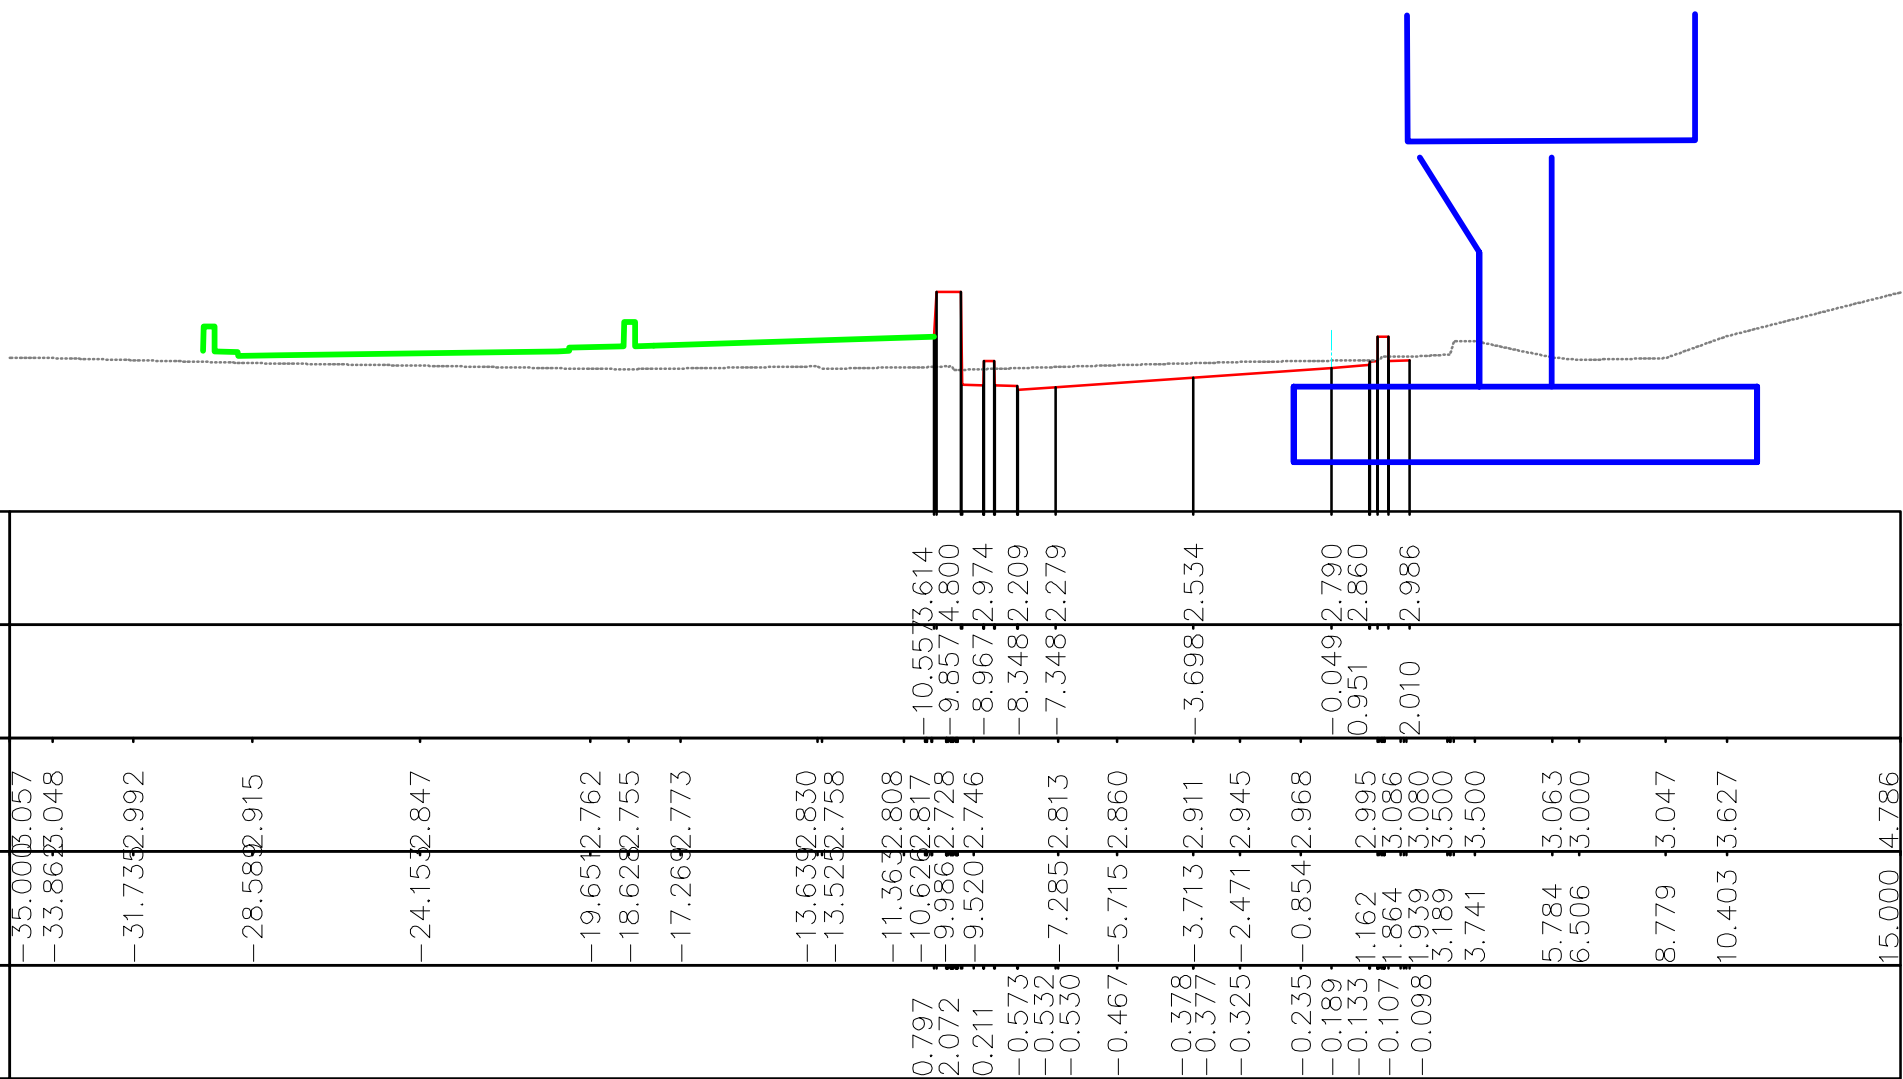


Section 8.
Link B - Chainage = 545.626


OPTION C SECTIONS 6-10

SCALE:
1:5000 Horz, 1:1000 Vert © A1
1:10000 Horz, 1:2000 Vert © A3


				NOTES		Purpose of Issue			Project Title		Drawing Title		Designed		Drawn		Checked		Approved		Date		URS Infrastructure & Environment UK Limited	
						DRAFT			York Street Interchange		Option C Sections 6-10 Sheet 2 of 6		URS Internal Project No. 47037827 / S105296		PB		JMcB				URS URS Infrastructure & Environment UK Limited URS Internal Project No. 47037827 / S105296 URS Internal Project No. 47037			

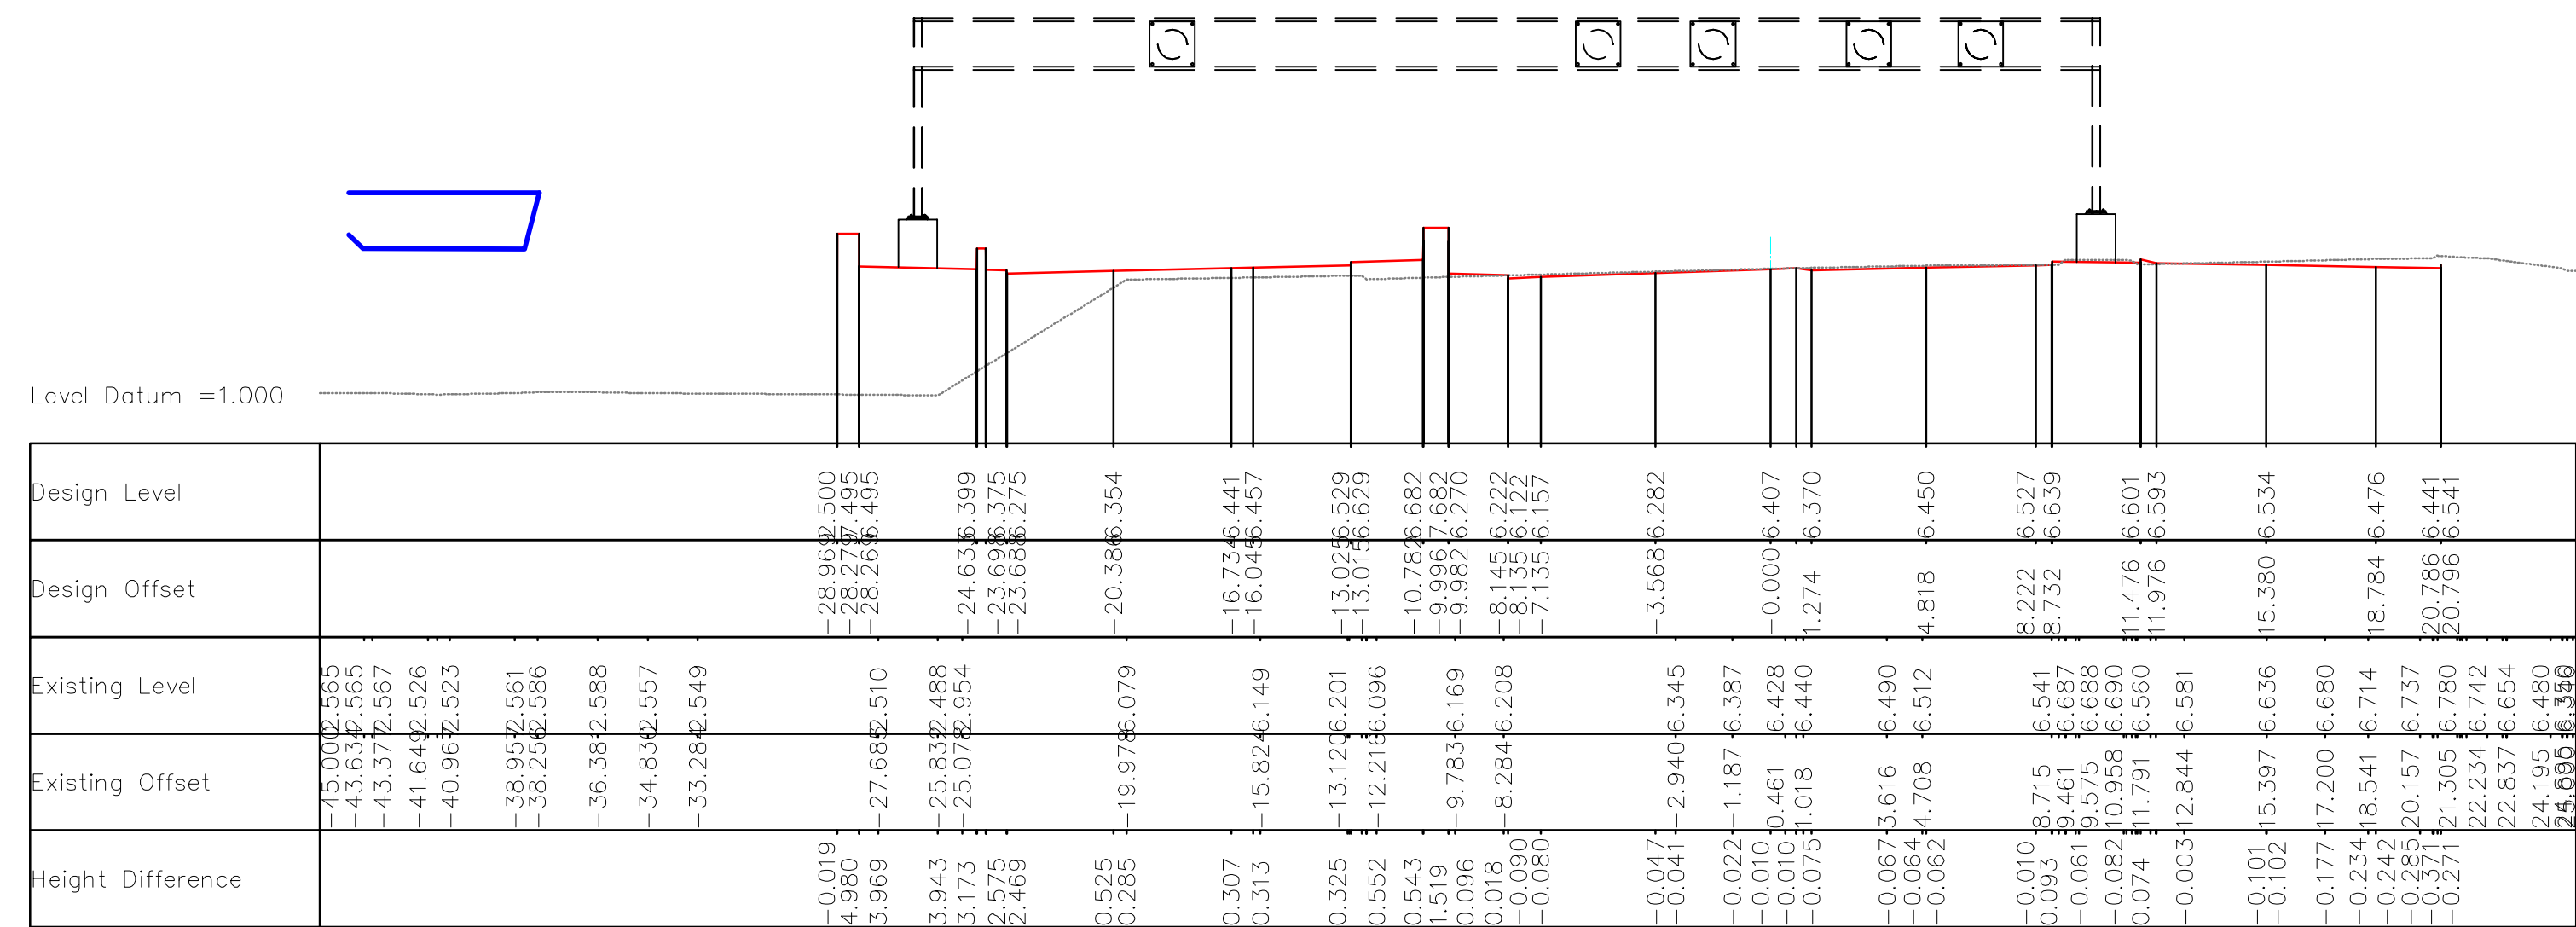


Section 11.
Link B - Chainage = 720.000

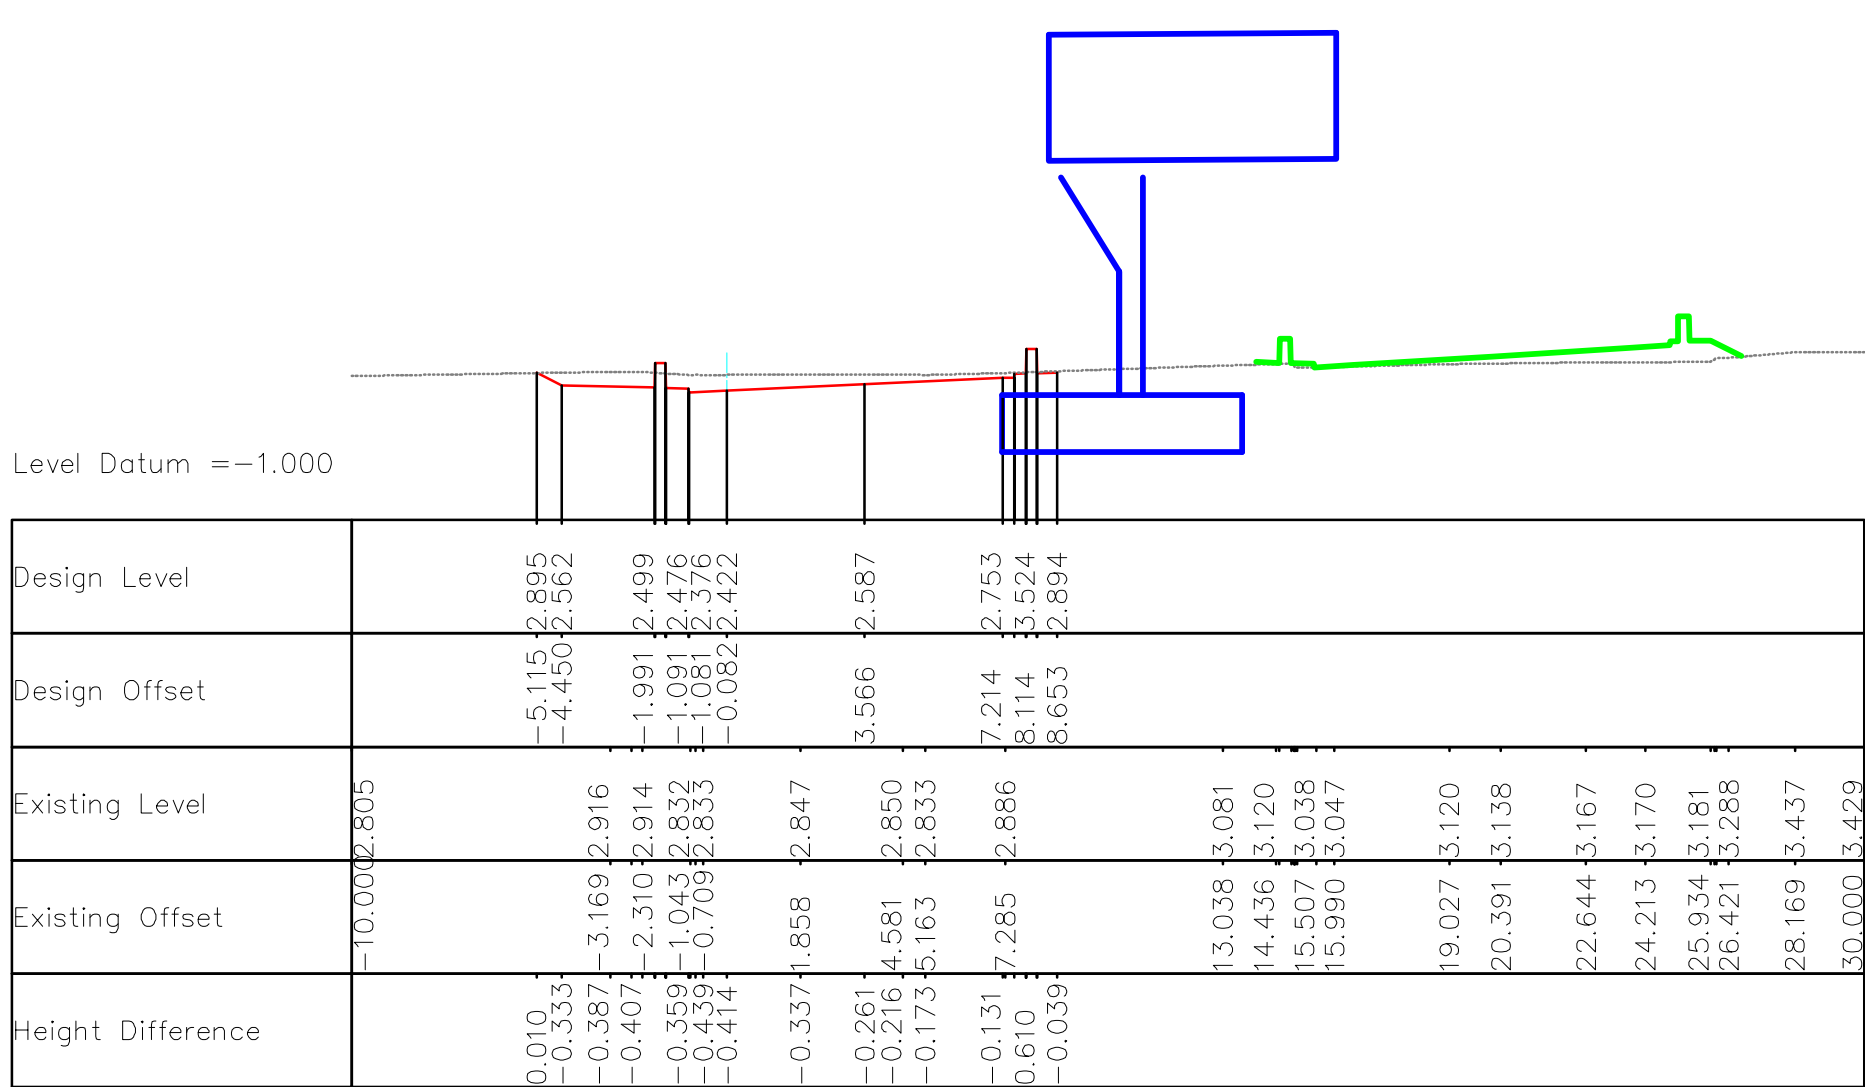


Section 12.
Link F - Chainage = 145.659

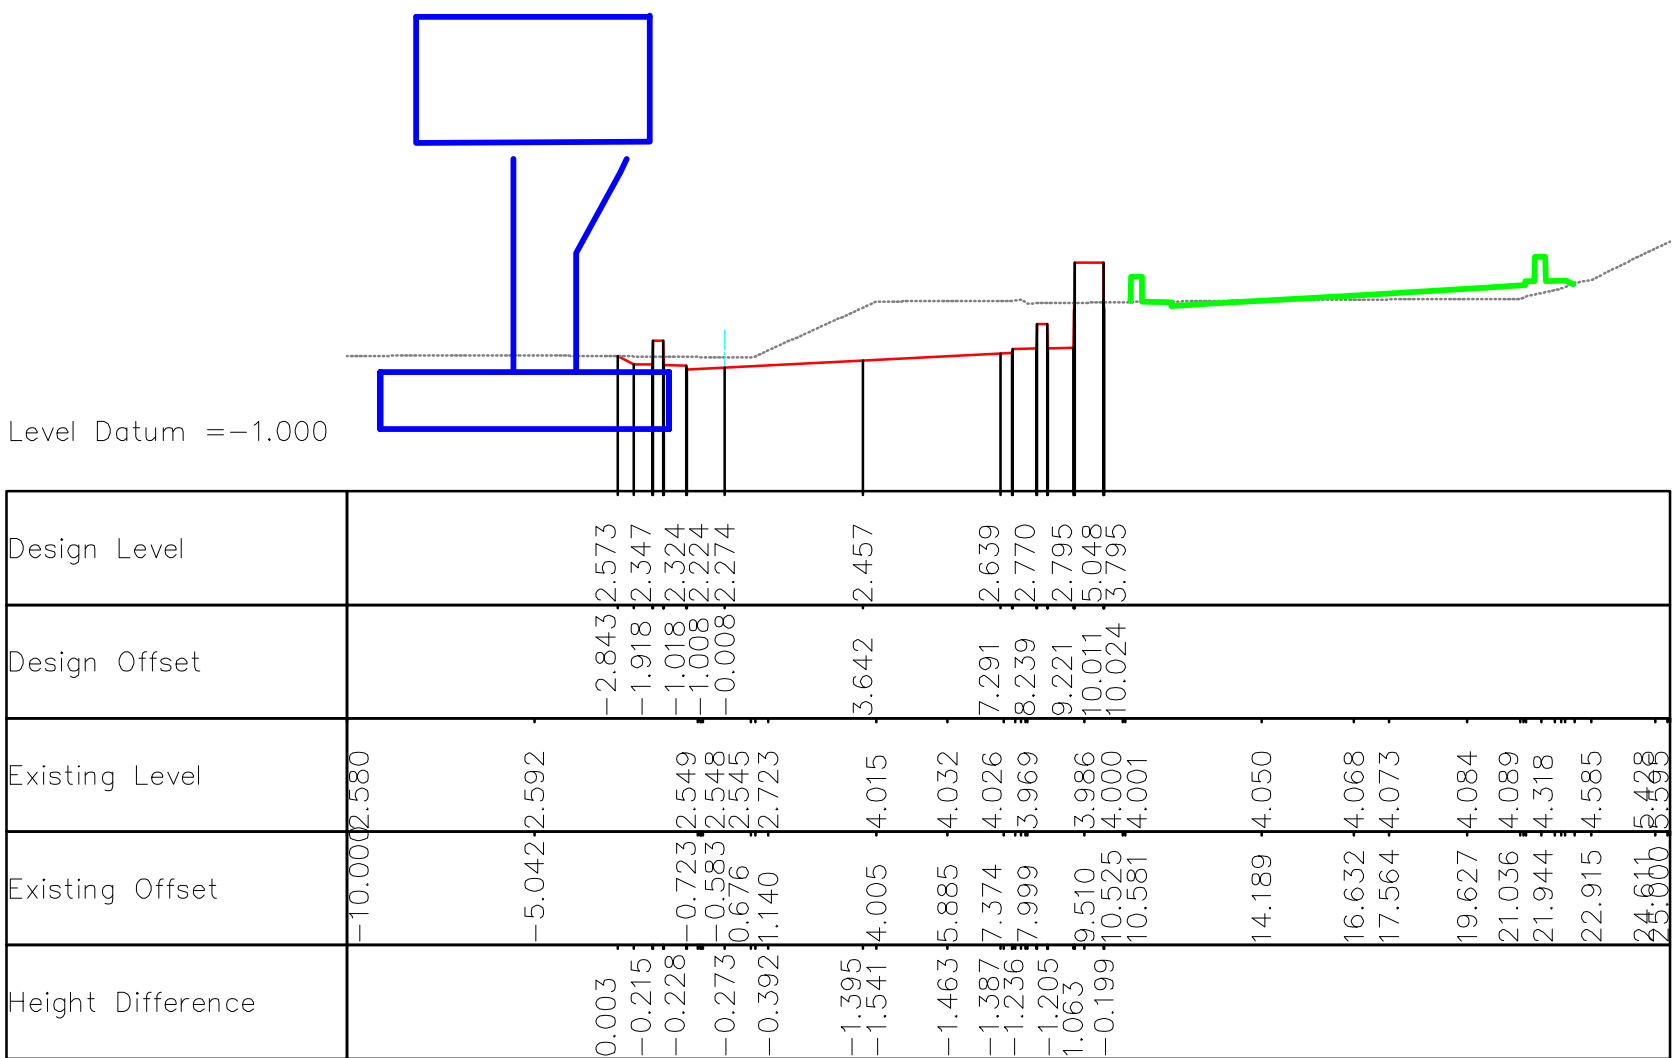


Section 13.
Link F - Chainage = 169.646

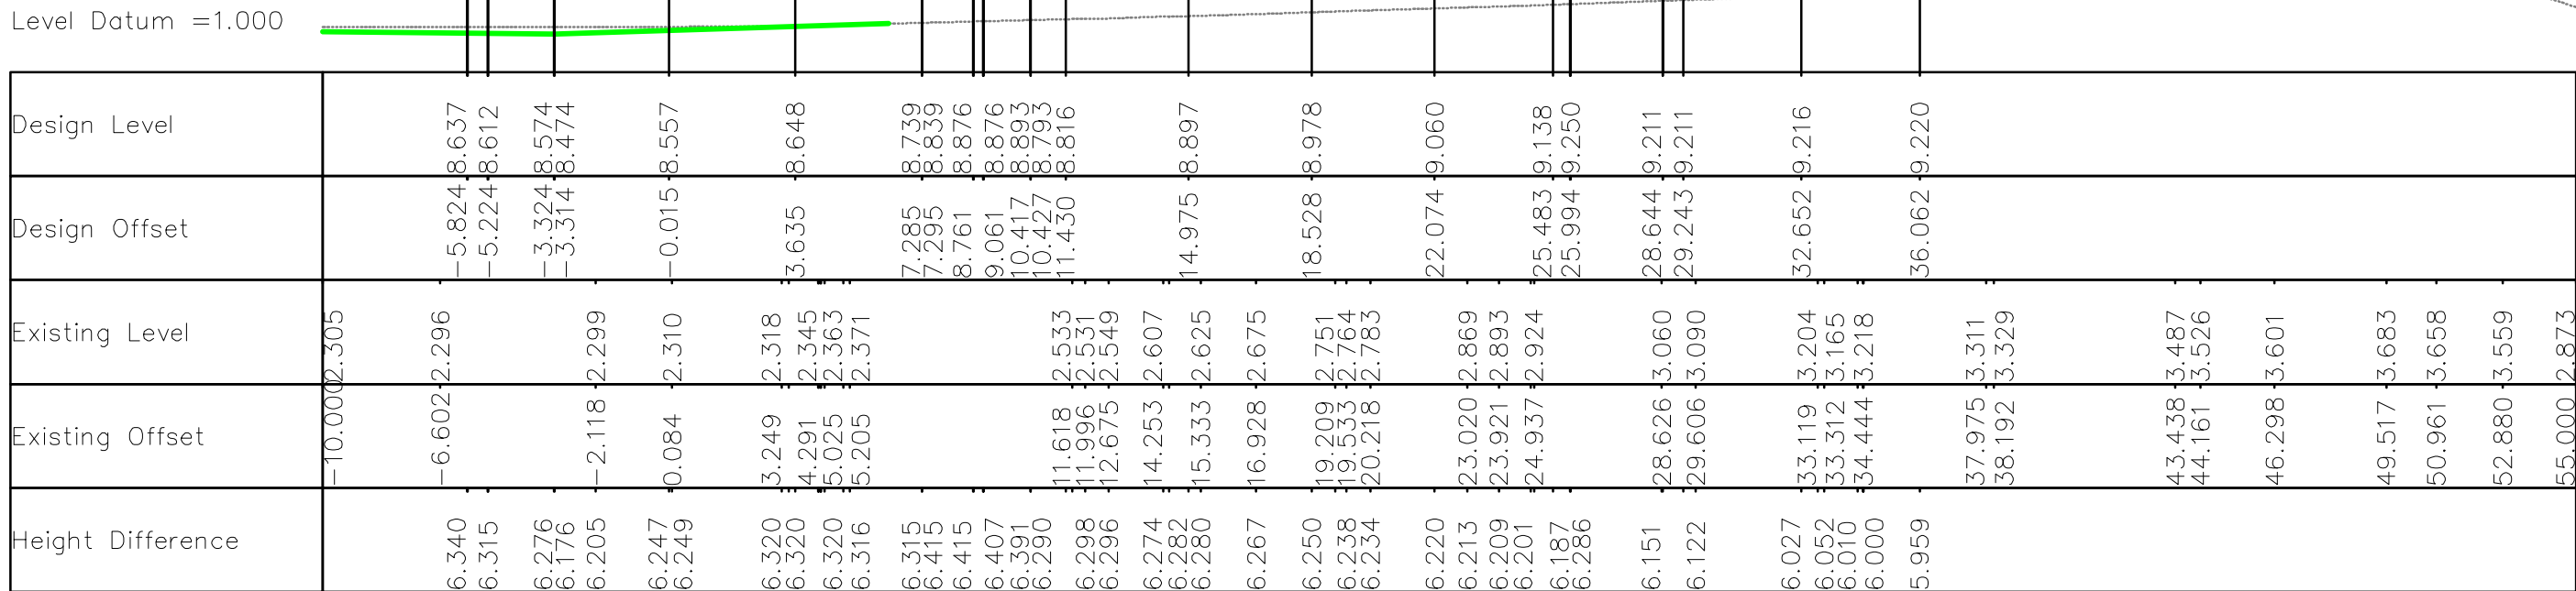

Section 14.
Link F - Chainage = 354.101

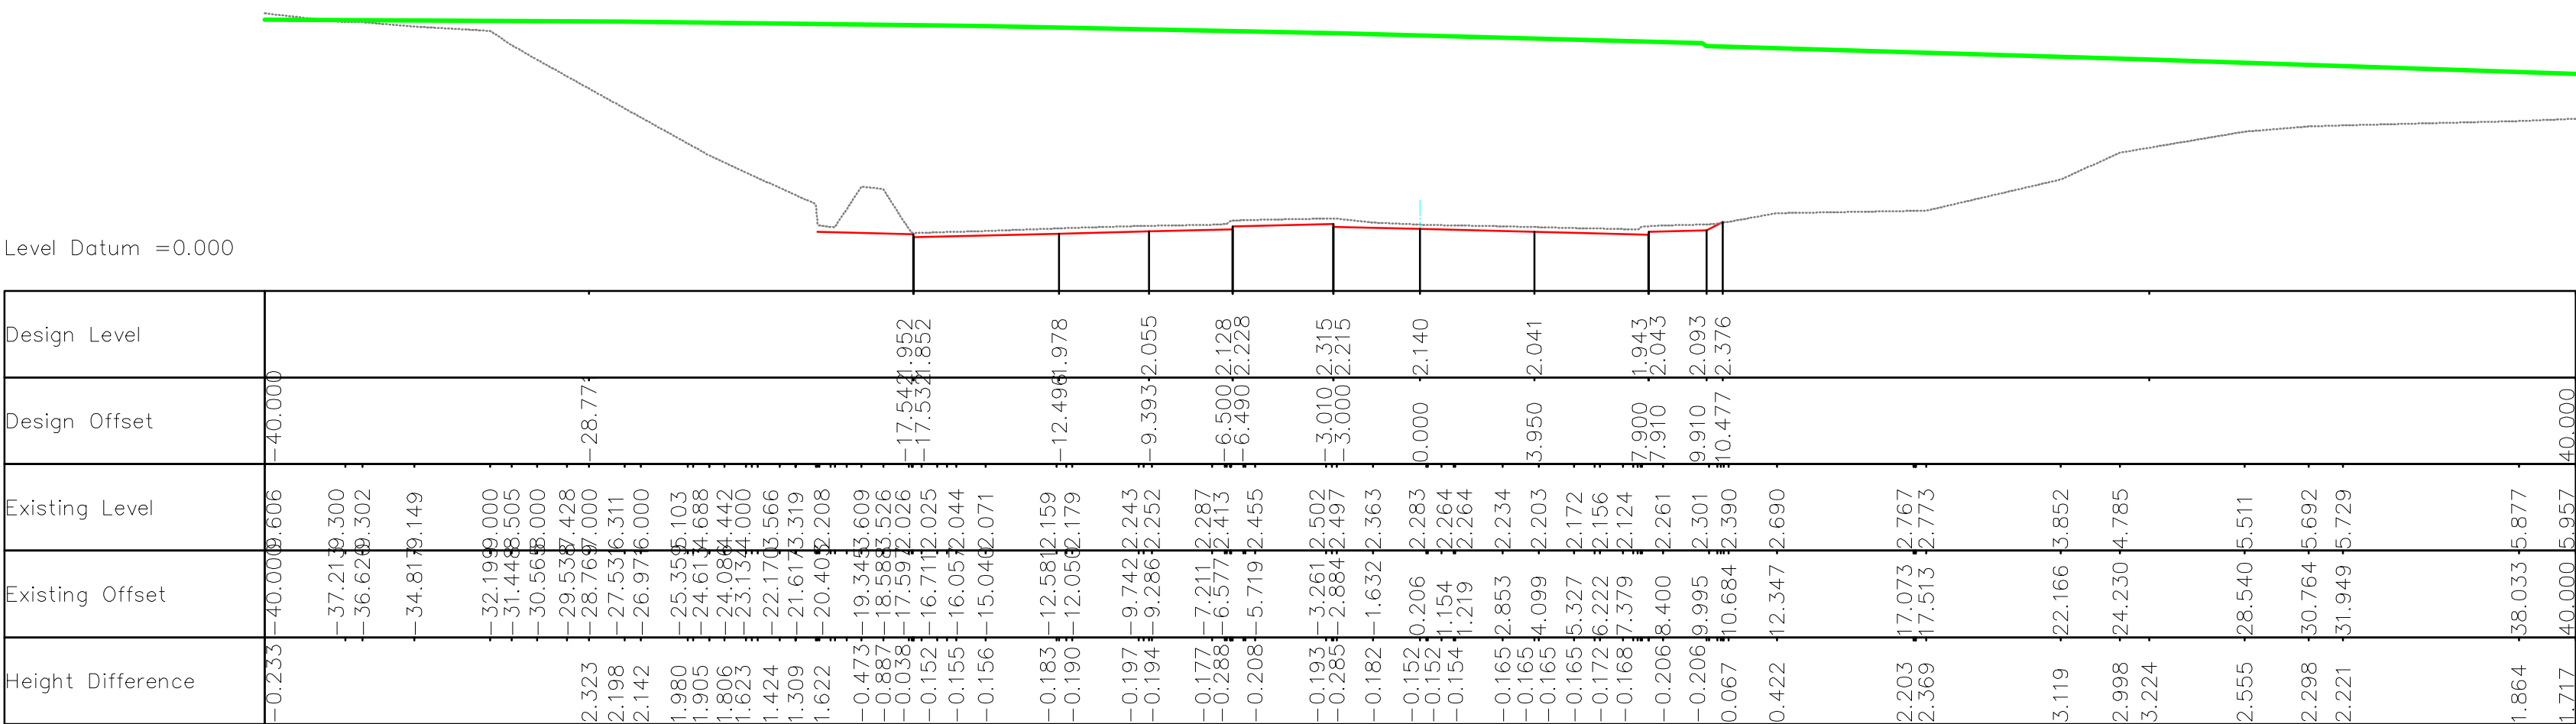

Section 15.
Link X - Chainage = 125.241

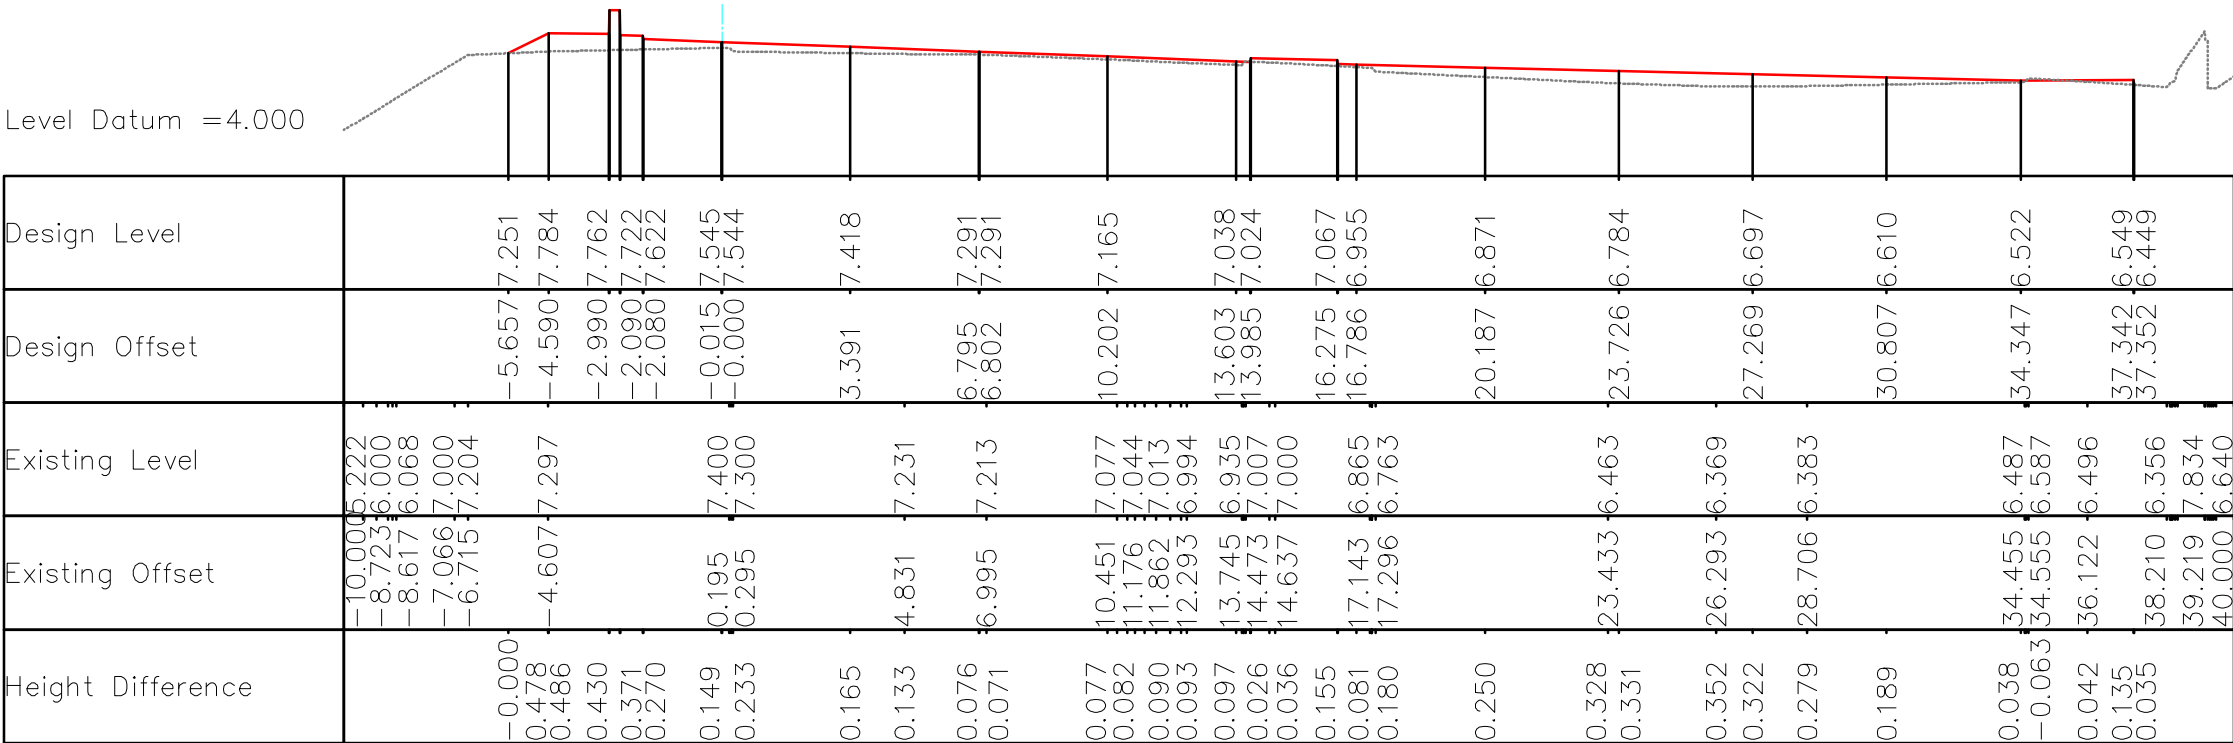

Section 16.
Link A - Chainage = 0.000

OPTION C SECTIONS 11-16

SCALE:

1:5000 Horz, 1:1000 Vert @ A1

1:10000 Horz, 1:2000 Vert @ A3

				NOTES			Purpose of Issue			Project Title			Drawing Title			Designed					URS Infrastructure & Environment UK Limited	
							DRAFT			York Street Interchange			Option C Sections 11-16 Sheet 3 of 6			Drawn P.B.					URS Internal Project No. 47037827 / S105296	
																Checked					Beech Hill House Beech Hill Road, Belfast BT8 7RP T: +44 (0)28 9070 5111 F: +44 (0)28 9079 9851 www.ursglobal.com	
																Approved J.McB.					Drawing Number	
																Date					Rev	
																This document has been prepared in accordance with the scope of URS' appointment with its client and is subject to the terms of that appointment. URS accepts no liability for any use of the document other than by its client and only for the purposes for which it was prepared and provided. Only written dimensions shall be used. © URS Infrastructure & Environment UK Limited					S105296-R-SK-C-203	
																					A	



-

SCALE:

1:5000 Horz, 1:1000 Vert @ A1
1:10000 Horz, 1:2000 Vert @ A3

				NOTES						Purpose of issue DRAFT		Project Title York Street Interchange		Drawing Title Option C Sections 17-22 Sheet 4 of 6		Designed		Drawn PB		Checked	Approved JMcb	Date		URS Infrastructure & Environment UK Limited Beech House Dewell Road, Bathel BT9 7BP T: +44 (0)28 9070 5111 F: +44 (0)28 9079 5951 www.ursglobal.com		URS	
									URS Internal Project No. 4703782 / S'105296																		
				CONSTRUCTION RISKS			MAINTENANCE / CLEANING RISK			DEMOLITION RISKS						Client											
Revised Titleblock				JMcb THM		Mar 2012		A		This material is based upon Crown Copyright and is reproduced with the permission of Land and Property Services under delegated authority from the Controller of Her Majesty's Stationery Office, © Crown Copyright and database rights NIWA ESSLA 214. Unauthorised reproduction infringes © Crown Copyright and may lead to prosecution or civil proceedings.						ROADS Service											
Revision Details				By Cgck		Date		Surftt																			
										SAFETY, HEALTH AND ENVIRONMENTAL INFORMATION BOX																	
								</																			



Section 23.
Link C - Chainage = 128.650



Section 26.
Link D - Chainage = 275.228



Section 29.
Link D - Chainage = 525.667



Section 27.
Link D - Chainage = 299.815



Section 30.
Link D - Chainage = 85.000

SCALE:

1:5000 Horz, 1:1000 Vert @ A1
1:10000 Horz, 1:2000 Vert @ A3

1. Outlines of existing buildings are indicative for information only.
2. The datum point for the sections are marked with a broken cyan line for ease of identification.
3. The dimensions of retaining walls and safety barriers are subject to confirmation at detailed design stage.



Section 24.
Link C - Chainage = 210.000



Section 25.
Link D - Chainage = 237.381



Section 28.
Link D - Chainage = 434.529



Section 31.
Link E - Chainage = 180.000

ev

1. Outlines of existing buildings are indicative for information only.
2. The datum point for the sections are marked with a broken cyan line for ease of identification.
3. The dimensions of retaining walls and safety barriers are subject to confirmation at detailed design stage.



Section 32.
Link E - Chainage = 231.141



Section 33.
Link E - Chainage = 290.000



Section 34.
Link I - Chainage = 170.000

OPTION C SECTIONS 32–34

SCALE:
1:5000 Horz, 1:1000 Vert @ A1
1:10000 Horz, 1:2000 Vert @ A3

Revised TitleBlock	JKC KM By Check	Mar 2012	A	NOTES				Purpose of issue	DRAFT	Project Title	York Street Interchange	Drawing Title	Option C Sections 32-34 Sheet 6 of 6	Designed	Drawn	Checked	Approved	Date	URS Infrastructure & Environment UK Limited Beech House Beech Road, Bellfield B7B 7BP T: +44 (0)28 9070 5111 F: +44 (0)28 9079 5651 www.ursglobal.com	
					URS Internal Project No: 47037827 / S105296															
				CONSTRUCTION RISKS	MAINTENANCE / CLEANING RISK	DEMOLITION RISKS	Client													
				This material is based upon Crown Copyright and is reproduced with the permission of Land and Property Services under delegated authority from the Controller of Her Majesty's Stationery Office. © Crown Copyright and database rights NIWA ESKLA 2514. Unauthorised reproduction infringes © Crown Copyright and may lead to prosecution or civil proceedings.	In addition to the hazards/risks normally associated with the types of work detailed on this drawing take note of above. It is assumed that all works on this drawing will be carried out by a competent contractor working, where appropriate, to an appropriate method statement.								Scale @ A1 As Shown	This document has been prepared in accordance with the scope of URS' appointment with its client and is subject to the terms of that appointment. URS accepts no liability for any use of this document other than by its client and only for the purposes for which it was prepared and provided. Only written dimensions shall be used. © URS Infrastructure & Environment UK Limited				Drawing Number	Rev	
Revision Details					SAFETY, HEALTH AND ENVIRONMENTAL INFORMATION BOX													S105296-R-SK-C-206	A	