YORK STREET BRIDGES SECTION 2-2

(1:100)

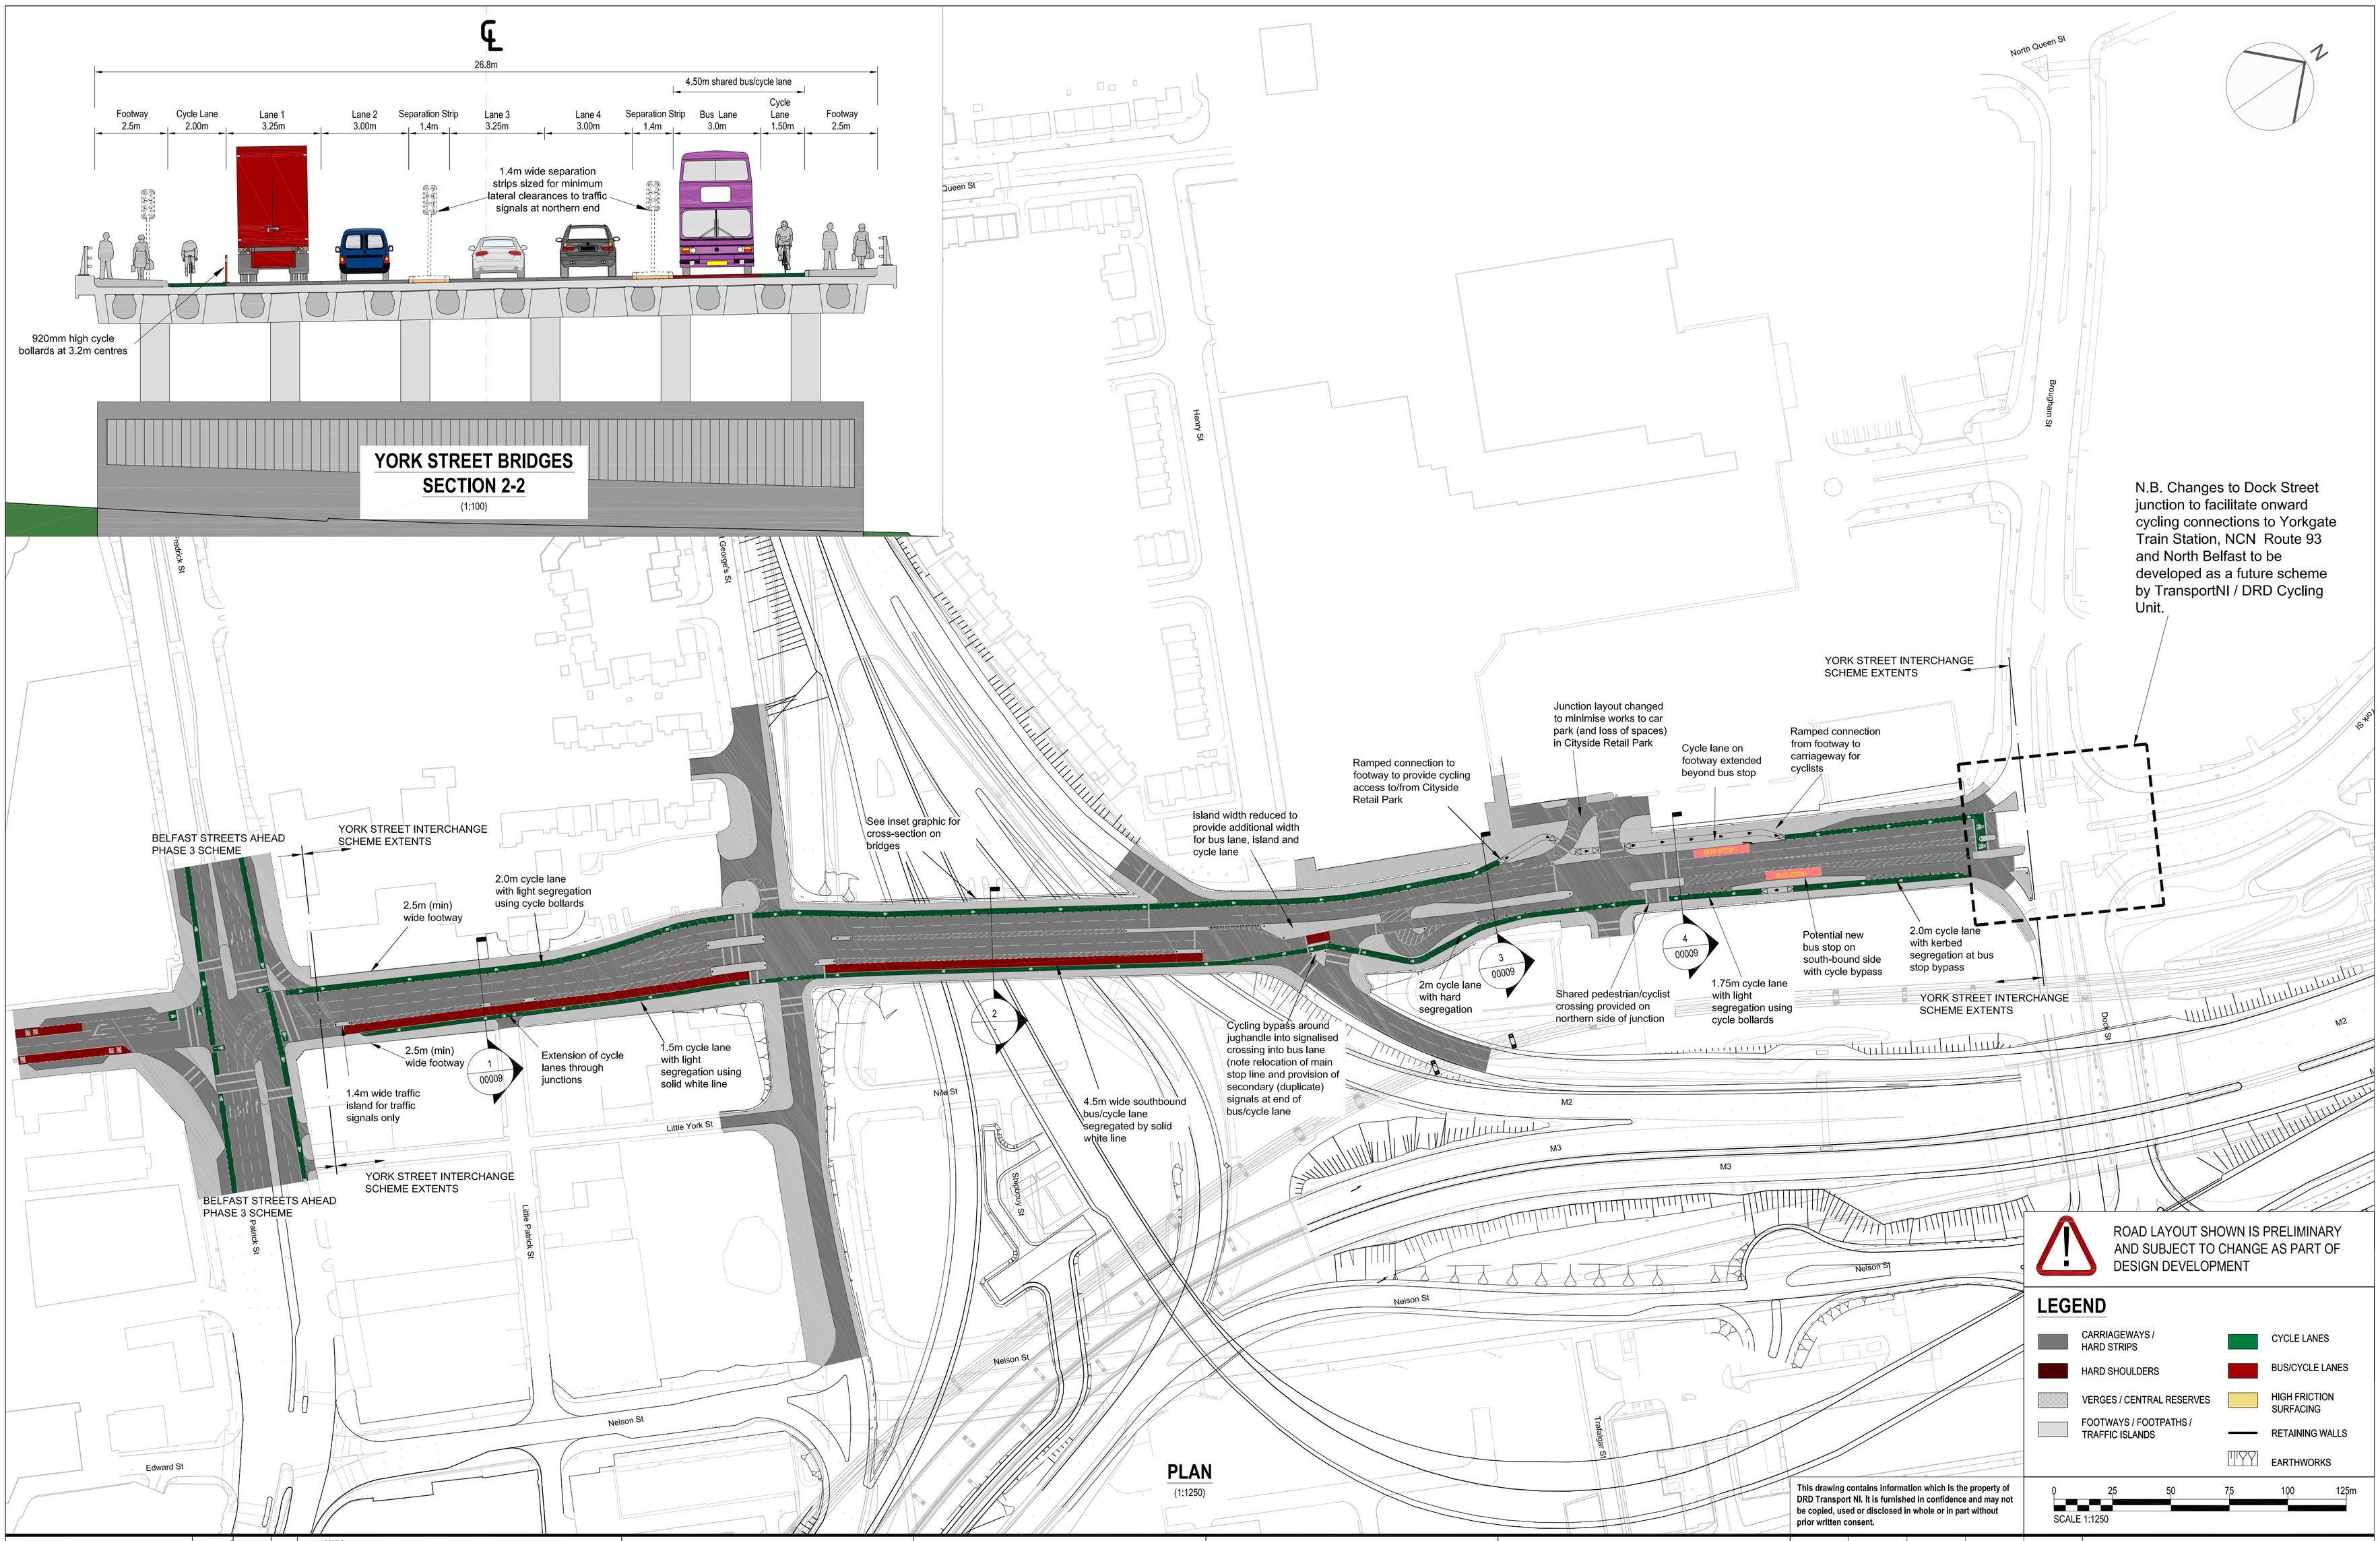

PLAN

(1:1250)

ROAD LAYOUT SHOWN IS PRELIMINARY AND SUBJECT TO CHANGE AS PART OF DESIGN DEVELOPMENT

LEGEND

- CARRIAGEWAYS / HARD STRIPS
- HARD SHOULDERS
- VERGES / CENTRAL RESERVES
- FOOTWAYS / FOOTPATHS / TRAFFIC ISLANDS
- CYCLE LANES
- BUS/CYCLE LANES
- HIGH FRICTION SURFACING
- RETAINING WALLS
- EARTHWORKS

0 25 50 75 100 125m

SCALE 1:1250

This drawing contains information which is the property of DRD Transport NI. It is furnished in confidence and may not be copied, used or disclosed in whole or in part without prior written consent.

General Revisions	EB / JM	28/10/15	P03
Revision Details	By / Check	Date	Suffix

NOTES

1. THIS DRAWING IS TO BE READ IN CONJUNCTION WITH ALL OTHER RELEVANT DOCUMENTATION.
2. DO NOT SCALE FROM THIS DRAWING. USE ONLY PRINTED DIMENSIONS.
3. ALL DIMENSIONS IN MILLIMETRES, ALL CHAINAGES, LEVELS AND COORDINATES ARE IN METRES UNLESS DEFINED OTHERWISE.
4. THIS DRAWING IS TO BE READ IN CONJUNCTION WITH THE PROJECT HEALTH & SAFETY FILE FOR ANY IDENTIFIED POTENTIAL RISKS.

SAFETY, HEALTH AND ENVIRONMENTAL INFORMATION BOX

IT IS ASSUMED THAT ALL WORKS ON THIS DRAWING WILL BE CARRIED OUT BY A COMPETENT CONTRACTOR WORKING, WHERE APPROPRIATE, TO AN APPROPRIATE METHOD STATEMENT.

THIS DRAWING IS TO BE USED ONLY FOR THE PURPOSE OF ISSUE THAT IT WAS ISSUED FOR AND IS SUBJECT TO AMENDMENT.

Purpose of Issue

Client: TRANSPORT NI

Project Title: YORK STREET INTERCHANGE

Drawing Title: YORK STREET INTERCHANGE PLAN REVISED NMU PROVISION PRE-INQUIRY

Designed	Drawn	Checked	Approved	Date
EB	EB	JM	JM	28/10/15

URS Internal Project No. 47037827	Suitability Fit for Information
Scale @ A1 1:1250	Zone / Mileage Non-Motorised Users

THIS DOCUMENT HAS BEEN PREPARED PURSUANT TO AND SUBJECT TO THE TERMS OF URS' APPOINTMENT BY ITS CLIENT. URS ACCEPTS NO LIABILITY FOR ANY USE OF THIS DOCUMENT OTHER THAN BY ITS ORIGINAL CLIENT OR FOLLOWING URS' EXPRESS AGREEMENT TO SUCH USE, AND ONLY FOR THE PURPOSES FOR WHICH IT WAS PREPARED AND PROVIDED.

URS Infrastructure & Environment Ltd (EMI)
Beechill House
40 Beechill Road
Belfast
Tel:+44 2890 705 111
Fax:+44 2890 795 651
www.ursglobal.com

Drawing Number: TNI_YSI-URS-ENM-ZZ-DR-HY-000007

Rev: P03